# IREDELL COUNTY HEALTH DEPARTMENT

## Application For Improvement Permit and/or Authorization To Construct, Existing System Inspection

*(THE ABOVE PERMIT DOCUMENTS WILL BECOME INVALID IF INFORMATION PROVIDED ON THIS APPLICATION IS FALSIFIED OR CHANGED, OR IF THE SITE IS ALTERED. THE IMPROVEMENT PERMIT IS VALID FOR EITHER 60 MONTHS OR WITHOUT EXPIRATION DEPENDING UPON DOCUMENTATION SUBMITTED - APPLICATION WITH SITE PLAN 60 MONTHS, APPLICATION WITH COMPLETE, SCALED PLAT WITHOUT EXPIRATION. SEE 15A NCAC 18A .1937(f) FOR DETAILS)*

1. APPLICATION FOR: ___ Improvement Permit ___Authorization To Construct ___BOTH ✓ Existing System Inspection

2. Page 2: *Site Plan Worksheet* Form MUST Accompany This Application
   The following optional attachments may also be submitted: ___ Survey Plat, Scaled no more than 1 Inch = 60 Feet
   *Place check ( ) beside whichever is submitted if applicable* ___ Custom Site Plan, Scaled no more than 1 Inch = 60 Feet

3. **Applicant Information:**

| Applicant Name | Mailing Address | Home Phone | Work Phone |
|---|---|---|---|
| Linda Shulenberger | 241 Nabors Rd, 28677 | 704-838-1739 | N/A |

| Owner Name | Mailing Address | Home Phone | Work Phone |
|---|---|---|---|
| Linda Shulenberger | 241 Nabors Rd, 28677 | 704-838-1739 | N/A |

4. **Property Information:**

241 Nabors Rd (Street Address) | _____ (Subdivision Name) | _____ (Section/Phase and Lot Number)

Driving Directions: Go Hwy 70 E, towards Salisbury. Turn Right on Nabors Rd. Property is ½ mile on left.

**********

5. **RESIDENTIAL Site Development Information:** *(Check or Complete ALL that apply)*

(✓) New, Single Family Residence
( ) New, Multi-Family Residence
( ) Expansion of Existing Septic System
( ) Repair To Failing Septic System

Maximum Number of Bedrooms 3
Maximum Number of Occupants 6
If Expansion, Current Number of Bedrooms ___

(✓) Crawl Space Foundation?
( ) Concrete Slab Foundation?
( ) Basement w/Plumbing?
( ) Basement w/out Plumbing?

IF Non- Residential Site Development: Type of Business _____
Square Footage of Building _____
Maximum Number of Employees _____
Maximum Number of Seats _____

**********

6. **Proposed Water Supply:**

( ) New Well (✓) Existing Well ( ) Community Well ( ) City Water ( ) Other Public Water

**********

7. **Desired Septic System Type:** *(You may rank in order of preference, if any)*

( ) Alternative ( ) Conventional ( ) Innovative ( ) Modified Conventional ( ) Other_____ ( ) No Preference

**********

8. **Please Answer The Following To The Best of Your Ability:**

( ) Yes (✓) No Does the site contain any jurisdictional wetlands?
( ) Yes (✓) No Is any non-domestic sewage (i.e. industry) to be generated?
( ) Yes (✓) No Is the site subject to approval by any other public agency?

**********

I have read this application and certify that the information provided herein is true, complete, and correct. Authorized county and state officials are granted right of entry to conduct necessary inspections to determine compliance with applicable laws and rules. I understand that I am solely responsible for the proper identification and labeling of all property lines and corners and making the site accessible so that a complete site evaluation can be performed.

9. Signature: Linda B. Shulenberger — Property owner or owner's legal representative signature (SIGNATURE REQUIRED)

2-9-07 — DATE

## IREDELL COUNTY HEATLH DEPARTMENT

## PAGE 2: *SITE PLAN WORKSHEET*

**SEE THE SAMPLE SITE PLAN BELOW. INCOMPLETE SITE PLANS WILL BE RETURNED TO YOU FOR COMPLETION AND MAY RESULT IN A DELAY IN THE ISSUANCE OF YOUR SEPTIC SYSTEM PERMIT!!!**

**Place an (X) beside each item as you complete the site plan:**

- ✓ **Property Line measurements are clearly identified...**
- ✓ **All proposed structures are indicated...**
  ***SHOW: proposed house or business footprint, wells, water lines, patios, pools and decks, and any other item that will occupy space on the site***
- **Front and side setbacks from property line...**
- ✓ **Preferred driveway location and configuration, preferred well location...**
- ✓ **Area you prefer your septic system to be placed...**
- **North arrow, or other sufficient indicator of direction...**

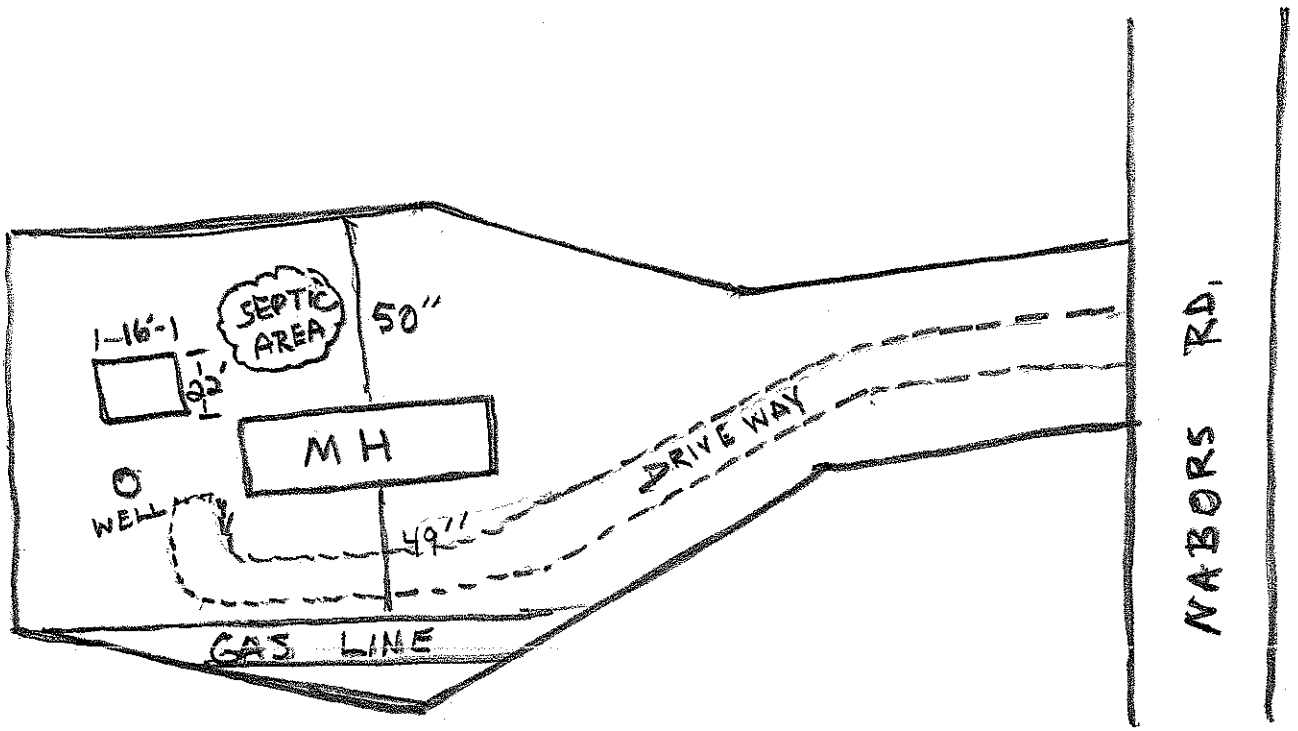
**Circle N/A on the following if appropriate:**

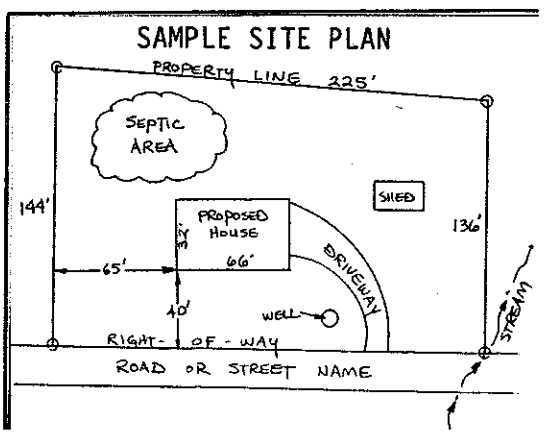
- **Location of septic systems and wells within 100' of your property... N/A**
- **Location of easements and rights of ways on your property... N/A**
- **Location of any designated wetlands on the property... N/A**

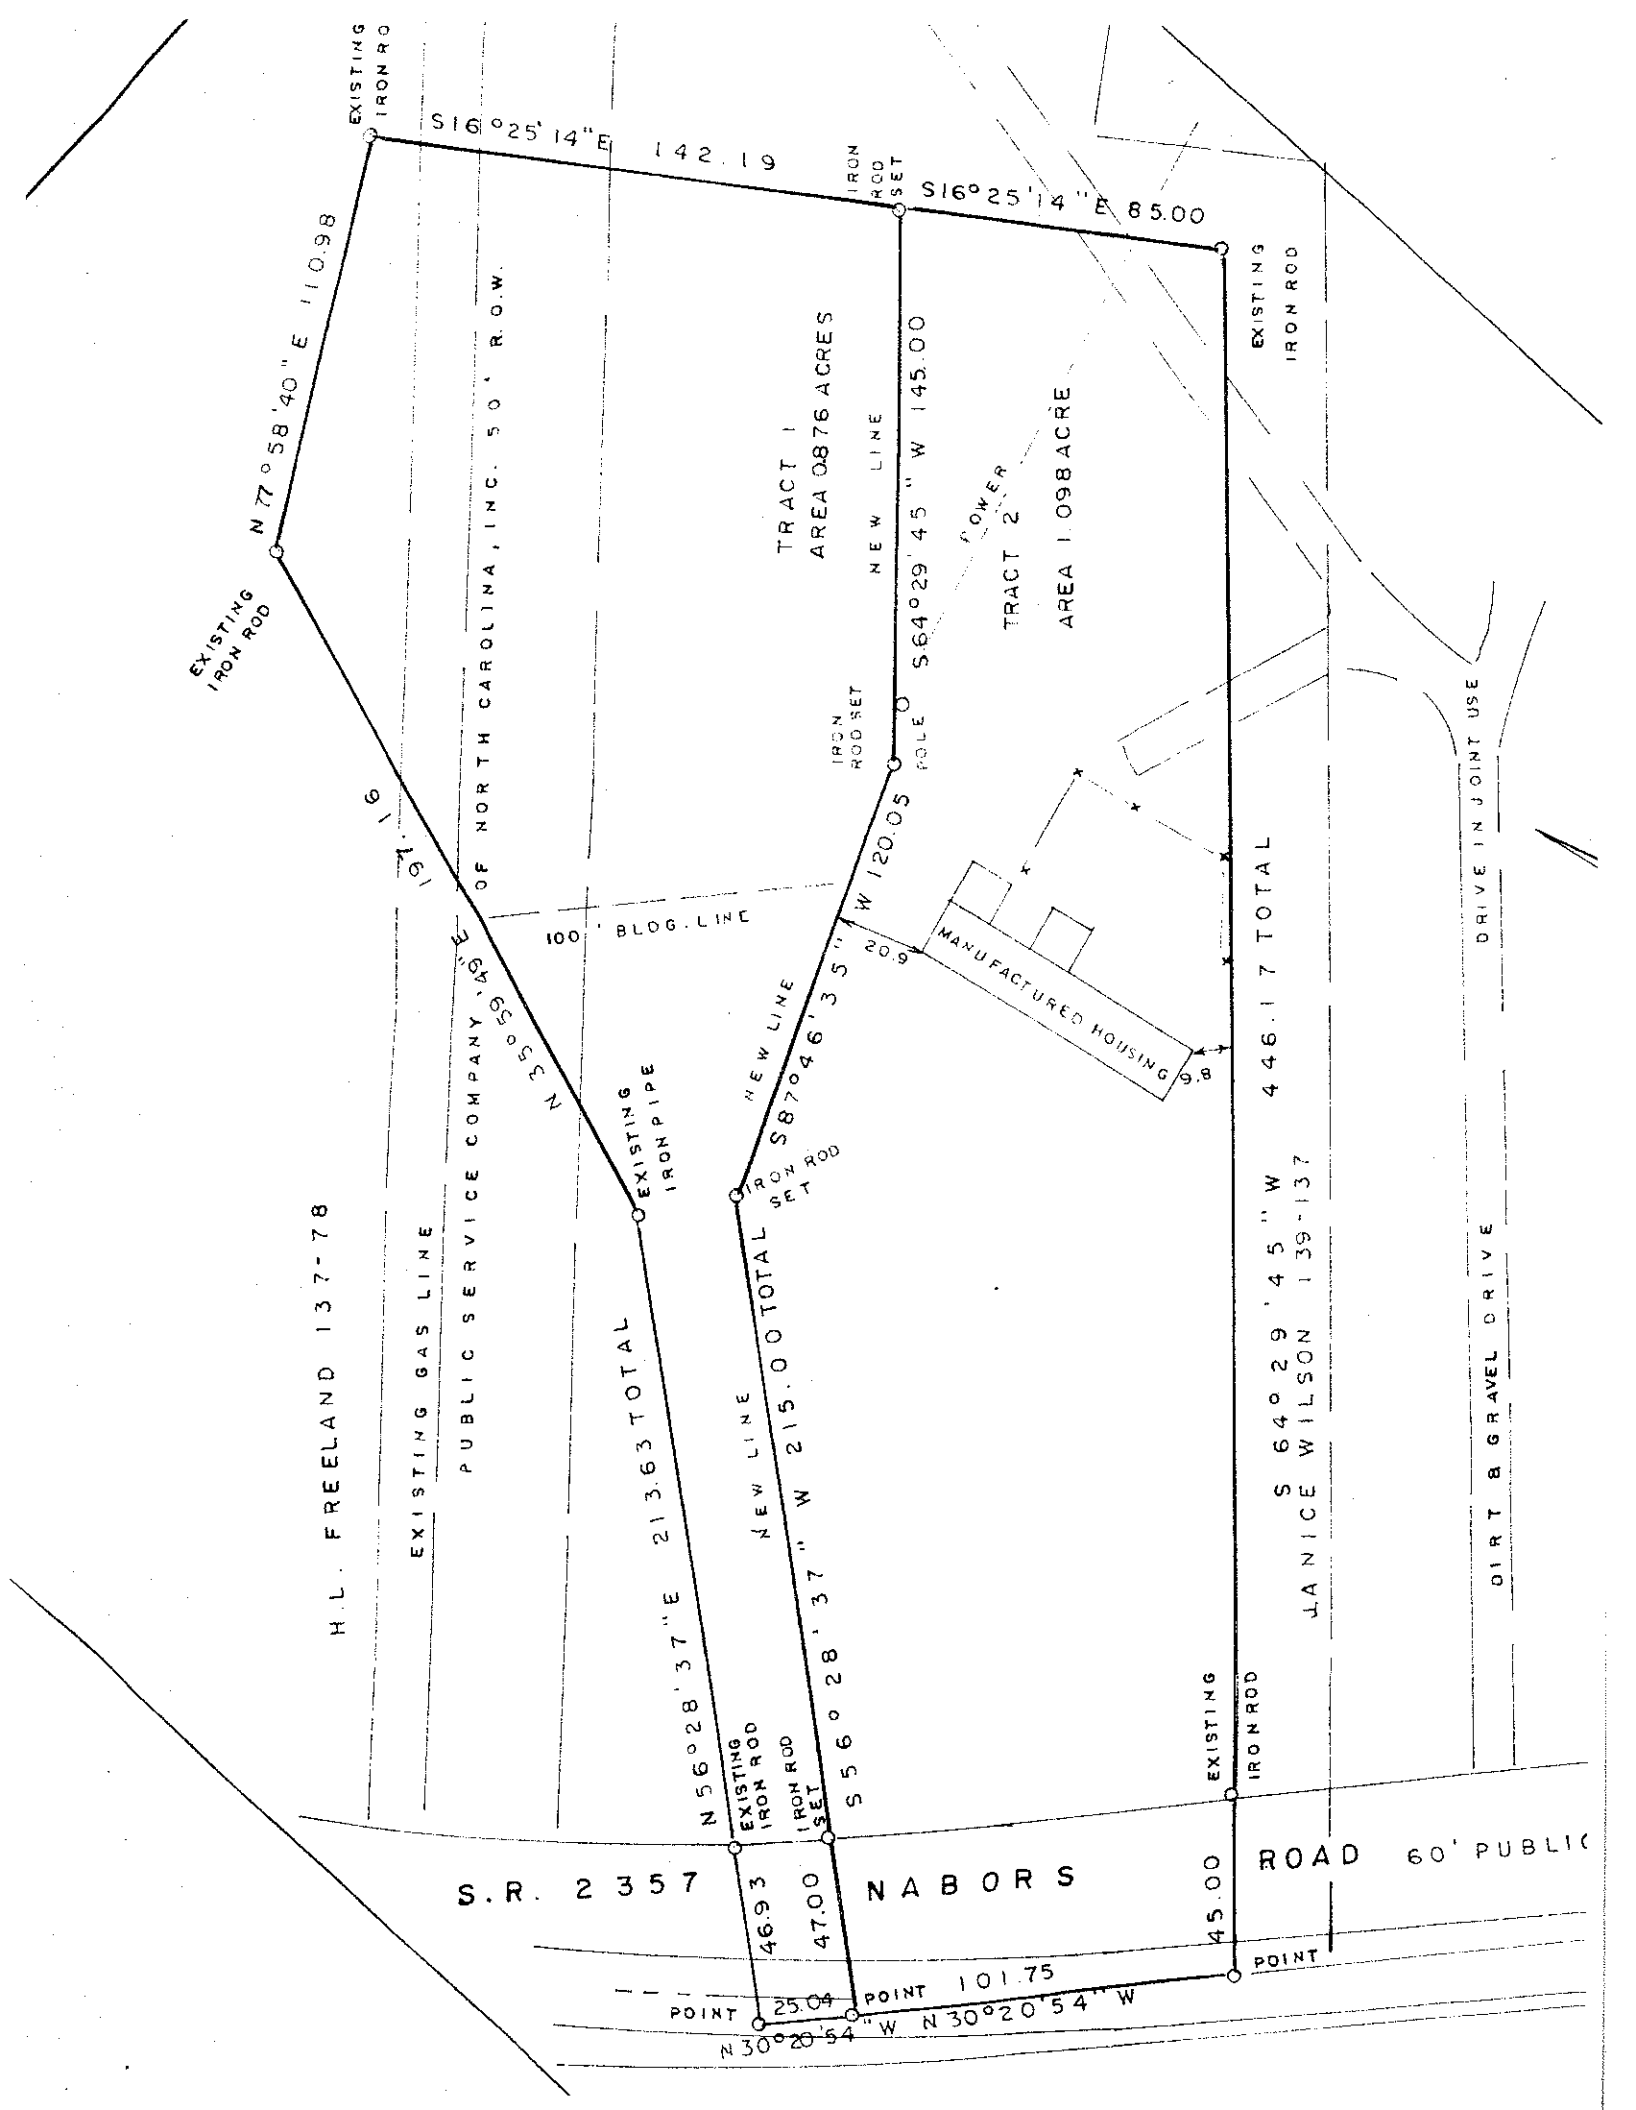
**Signature:** Linda B. Shulenberger
**Property owner or owner's legal representative signature (SIGNATURE REQUIRED)**

2/12/07
**DATE**

## USE THIS SPACE TO DRAW YOUR SITE PLAN




EXISTING IRON ROD
S 16° 25' 14" E 142.19
IRON ROD SET
S 16° 25' 14" E 85.00
EXISTING IRON ROD
N 77° 58' 40" E 110.98
EXISTING IRON ROD
TRACT 1
AREA 0.876 ACRES
NEW LINE
S 64° 29' 45" W 145.00
POWER
TRACT 2
AREA 1.098 ACRE
IRON ROD SET
POLE
S 64° 29' 45" W 120.05
100' BLDG. LINE
20.9
MANUFACTURED HOUSING
9.8
DRIVE IN JOINT USE
446.17 TOTAL
H.L. FREELAND 137-78
EXISTING GAS LINE
PUBLIC SERVICE COMPANY OF NORTH CAROLINA, INC. 50' R.O.W.
N 25° 55' 49" E 161.61
EXISTING IRON PIPE
NEW LINE
S 87° 46' 35" W 213.63 TOTAL
IRON ROD SET
NEW LINE
S 56° 28' 37" W 215.00 TOTAL
S 64° 29' 45" W 446.17 TOTAL
JANICE WILSON 139-137
DIRT & GRAVEL DRIVE
N 56° 28' 37" E 213.63 TOTAL
EXISTING IRON ROD
IRON ROD SET
S 56° 28' 37" W 215.00 TOTAL
EXISTING IRON ROD
S.R. 2357
NABORS ROAD 60' PUBLIC
46.93
47.00
45.00
POINT
POINT
25.04
POINT
101.75
N 30° 20' 54" W
N 30° 20' 54" W