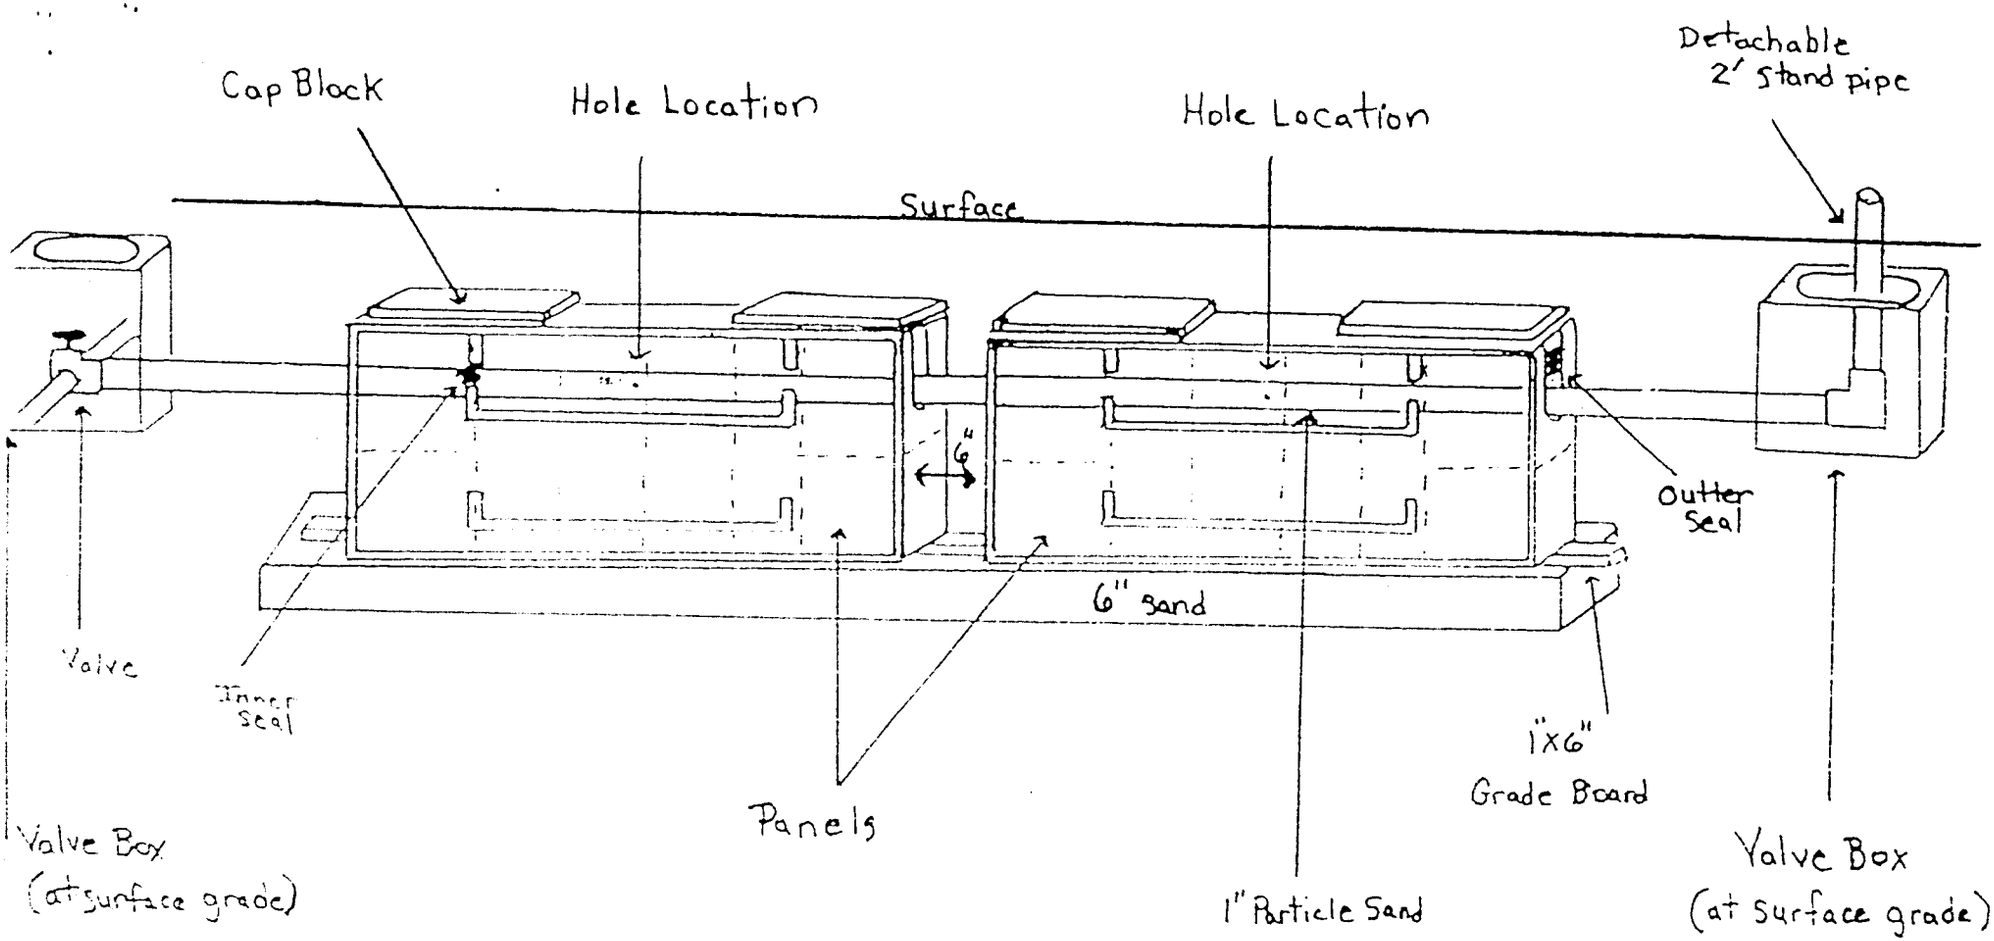


Pressure Dosed PPBPS

# of panels 54.
Size holes 3/16". 1 hole per panel.
Approximate amount of sand needed 40 T.
100 lbs. of partical sand per 8 panels.
Sidewalls raked and limed.
GPM 32.
TDH 40.

Comments