
Part of T+T Permit for
lot 221 see V Fountaces

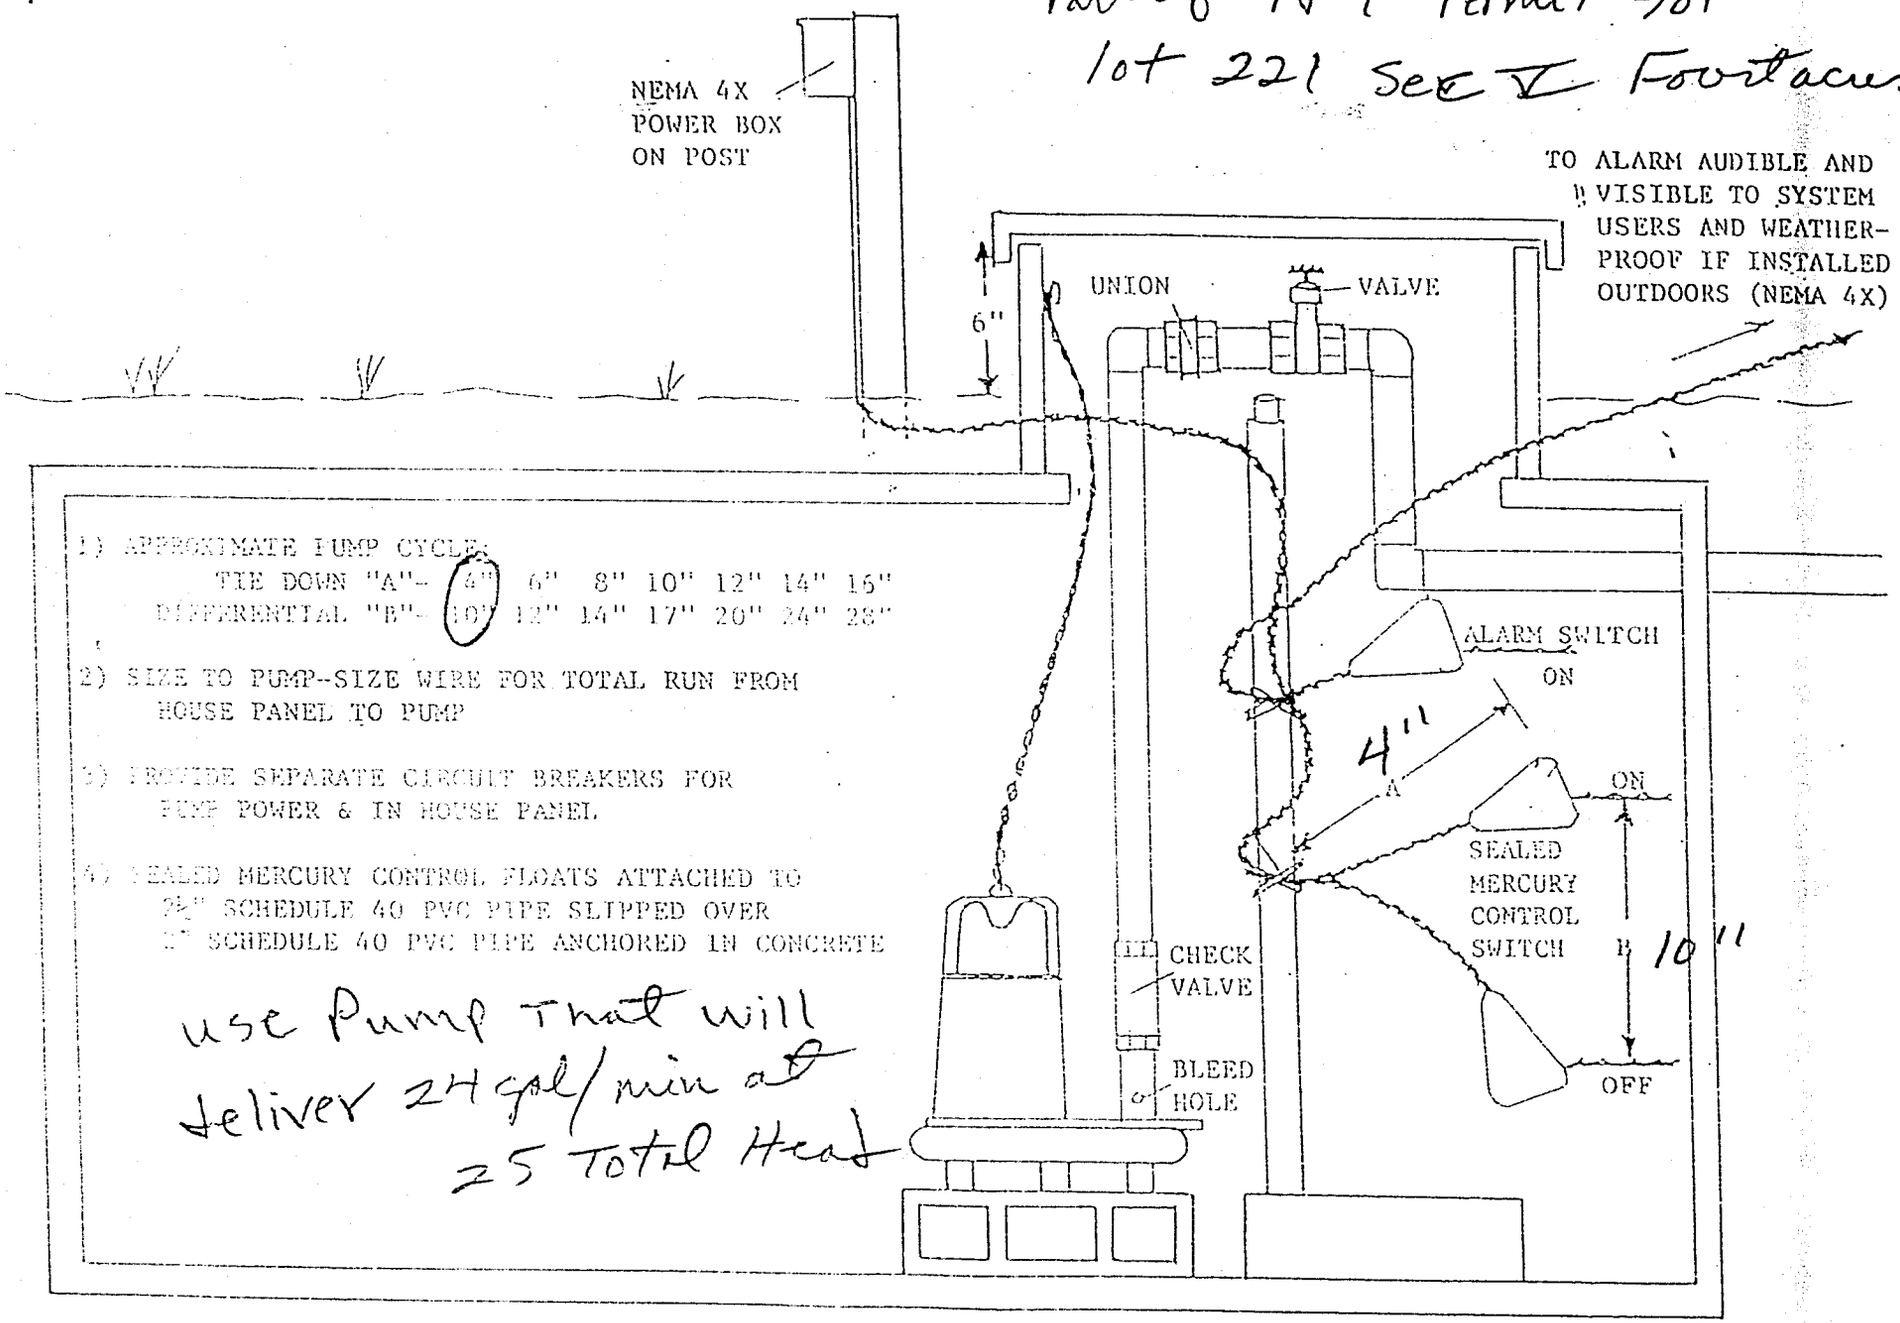

- PUMP TANK DESIGN -