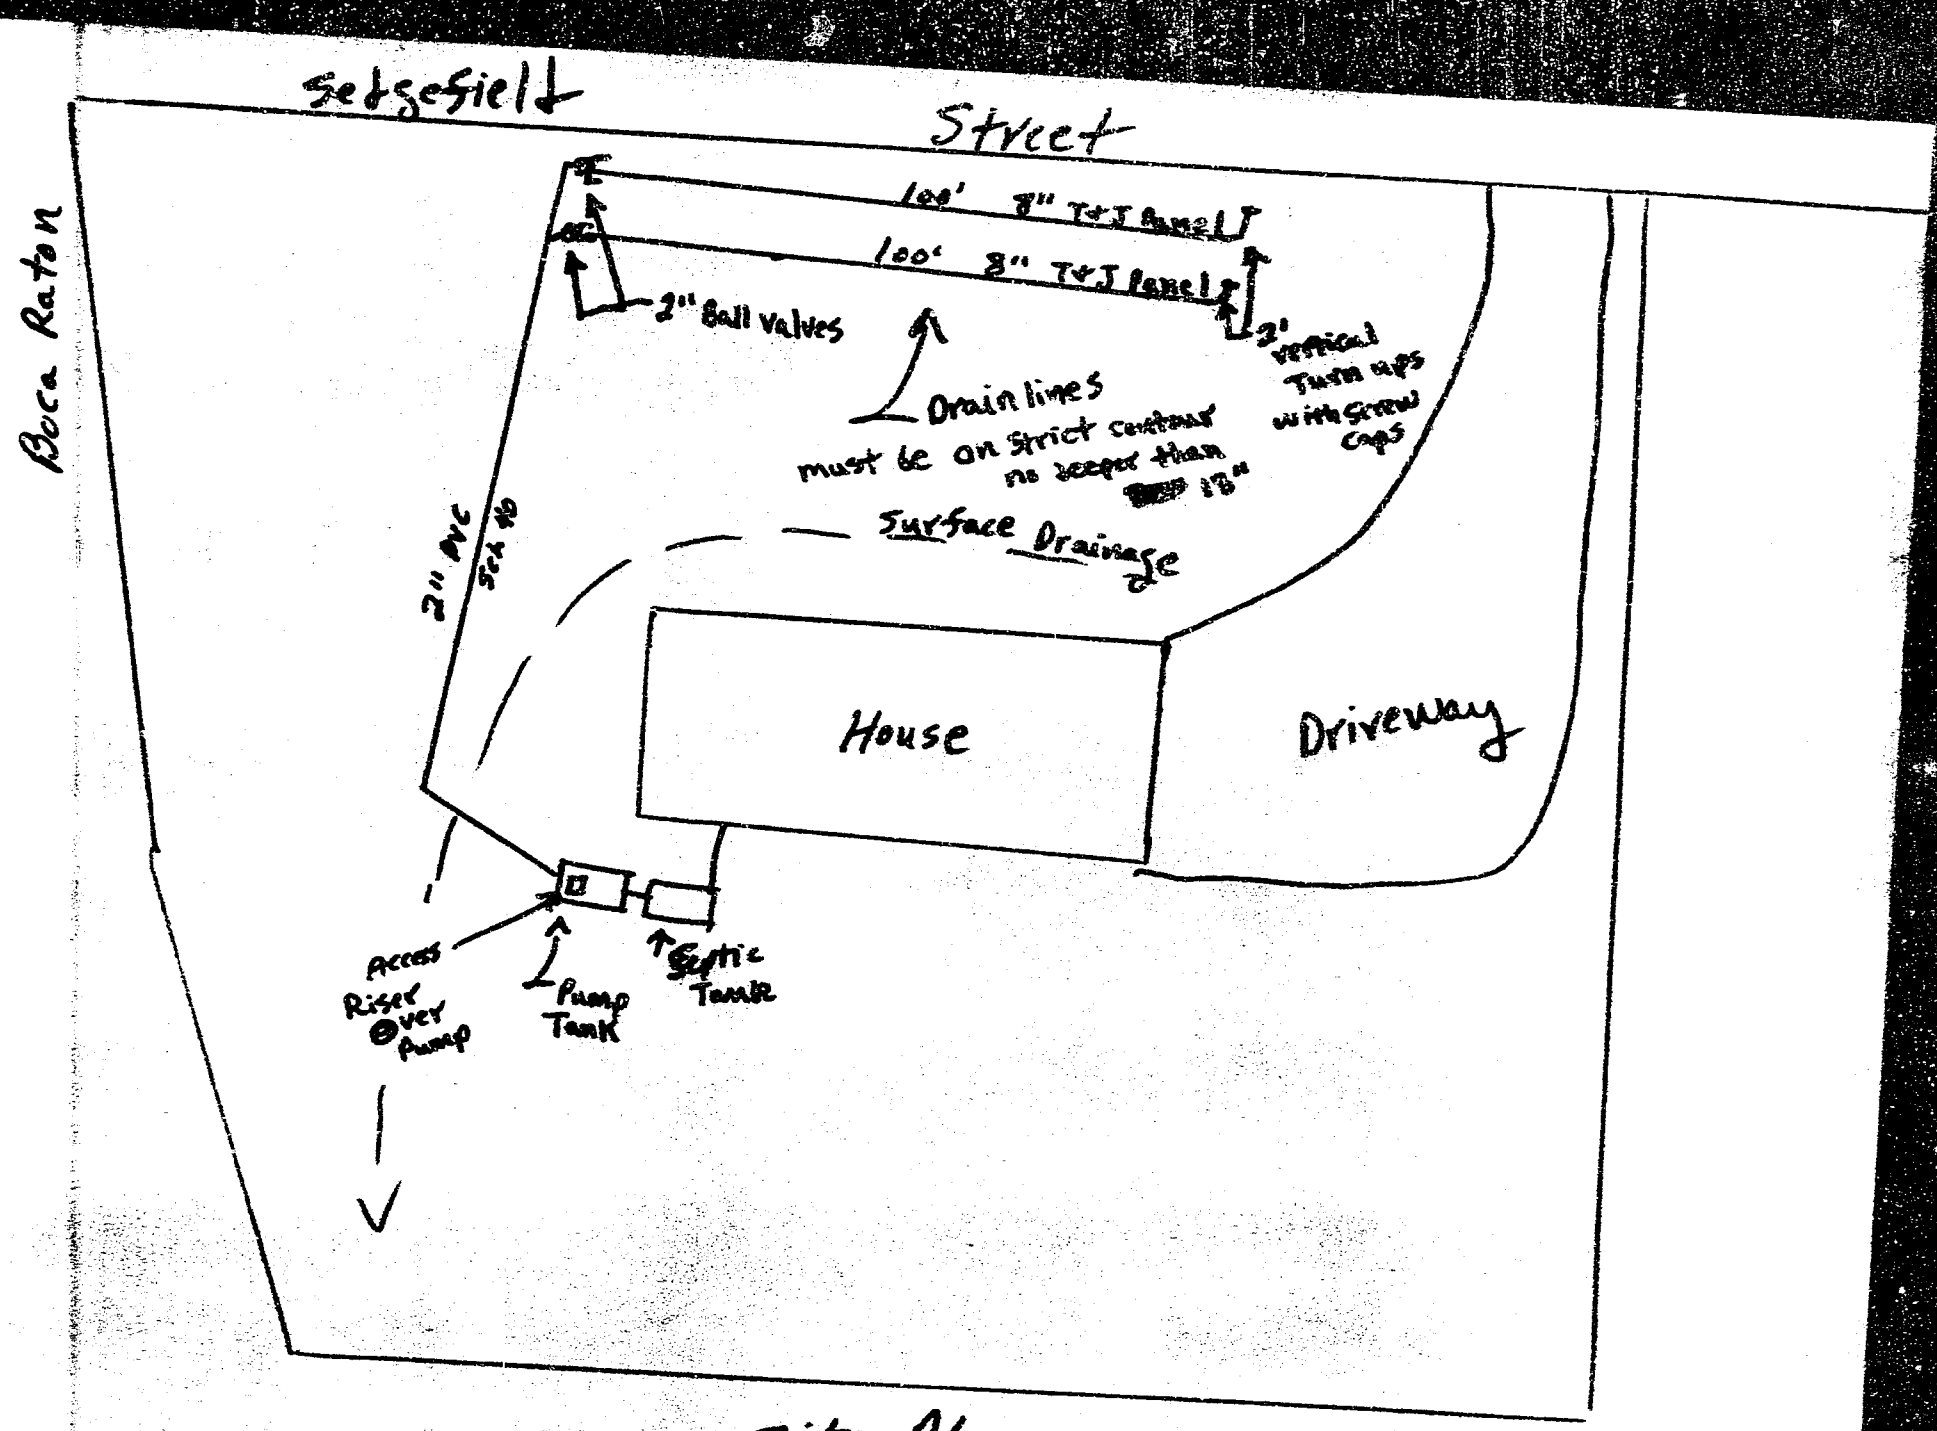

Setzefield
Street
Boca Raton
100' 8" T&J Panel
100' 8" T&J Panel
2" Ball Valves
2' vertical Turn ups with screw caps
Drain lines must be on strict contour no deeper than 18"
Surface Drainage
2" PVC SCH 40
House
Driveway
Access Riser over Pump
Pump Tank
Septic Tank

Site Plan