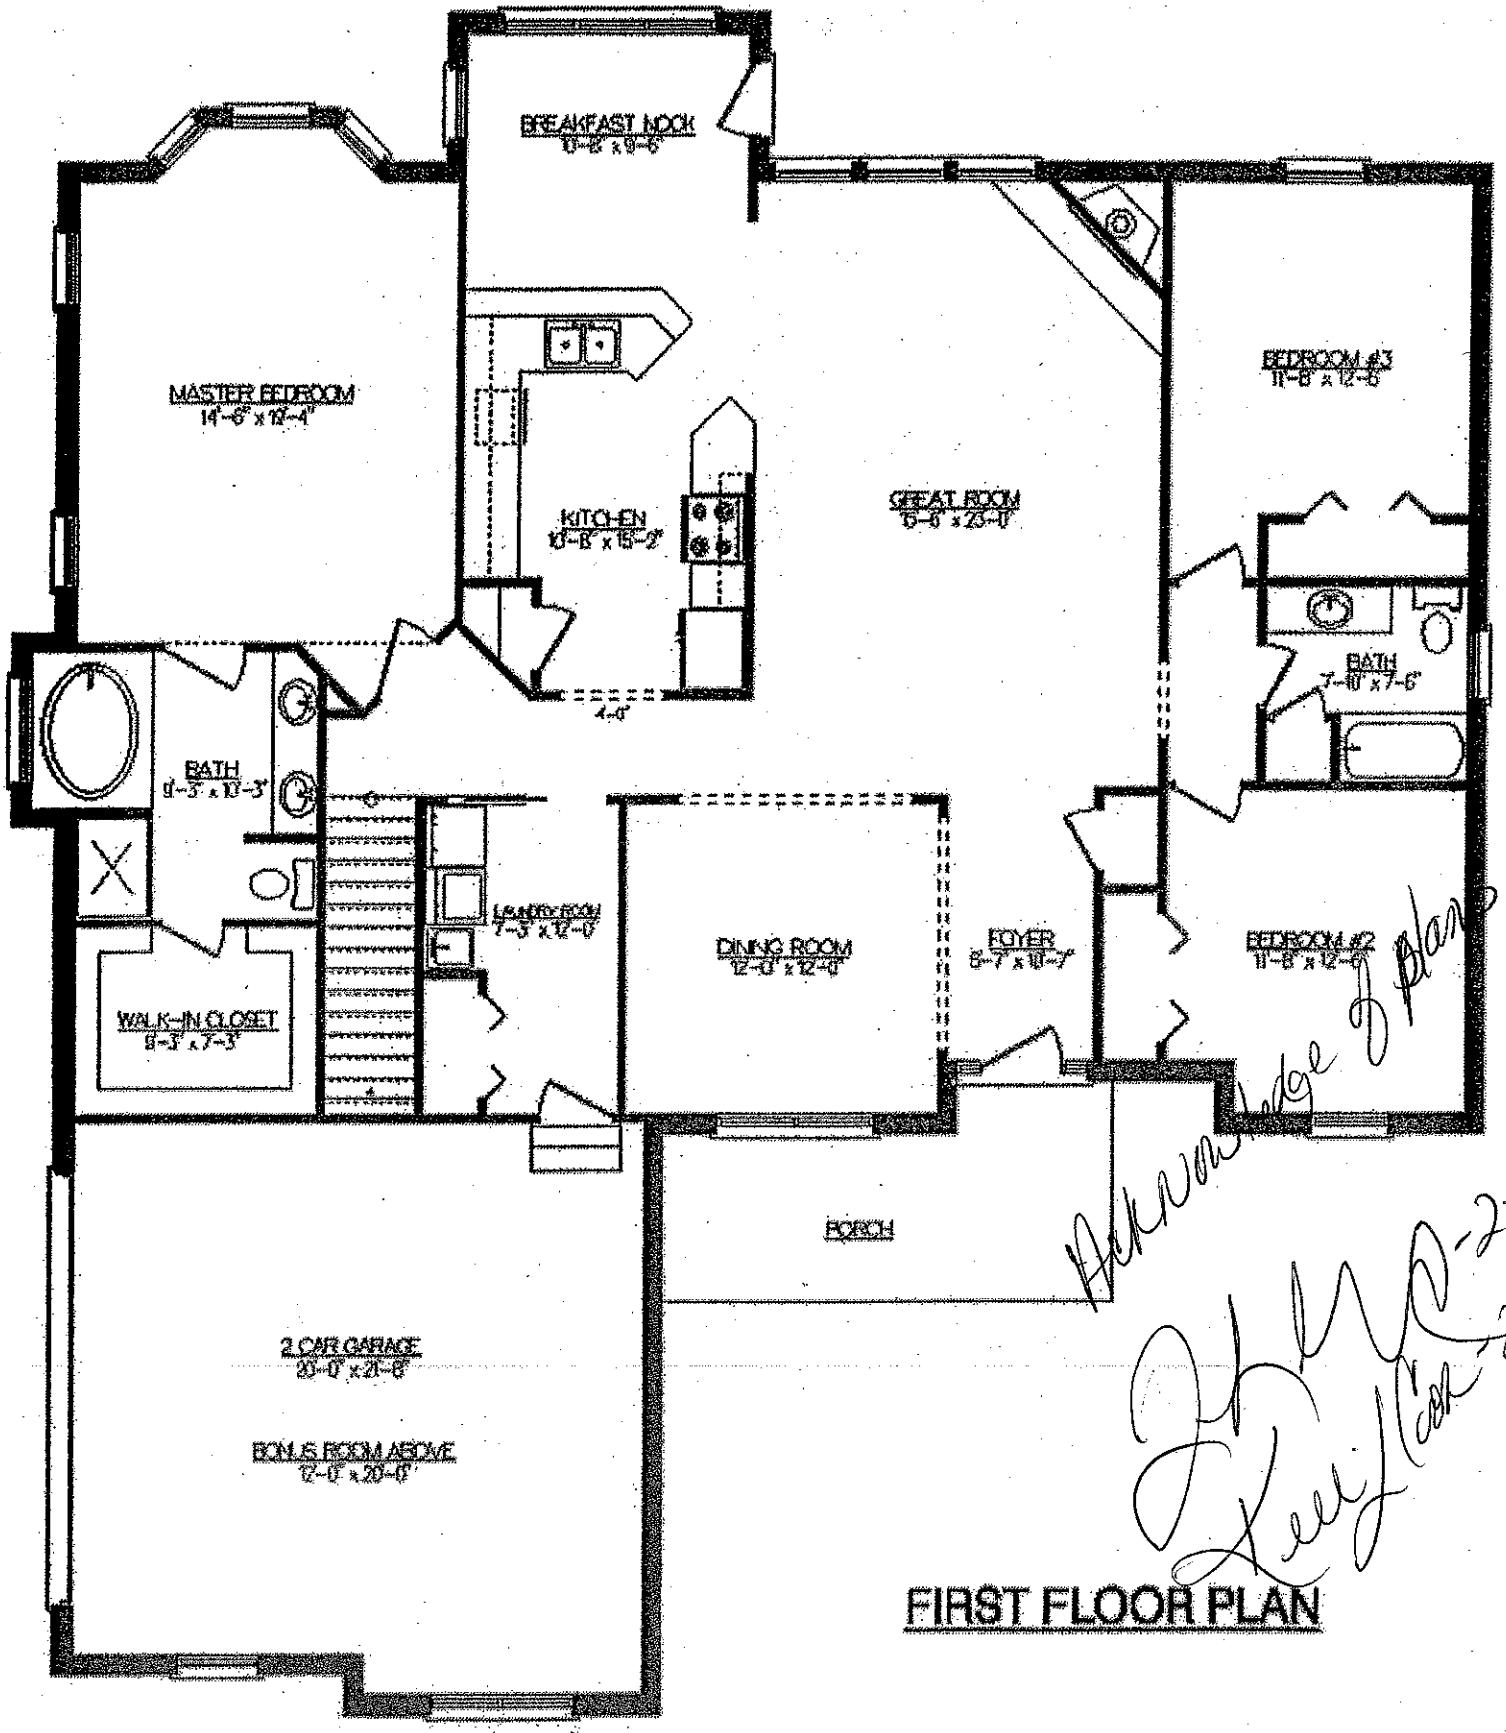


Acknowledge of plans

2-14-08

Lee Cox 2-14-08

FIRST FLOOR PLAN