DEPARTMENT OF ENVIRONMENT, HEALTH, AND NATURAL RESOURCES
DIVISION OF ENVIRONMENTAL HEALTH
ON-SITE WASTEWATER SECTION

Sheet ___ of ___
PROPERTY ID #: _____
COUNTY: _____

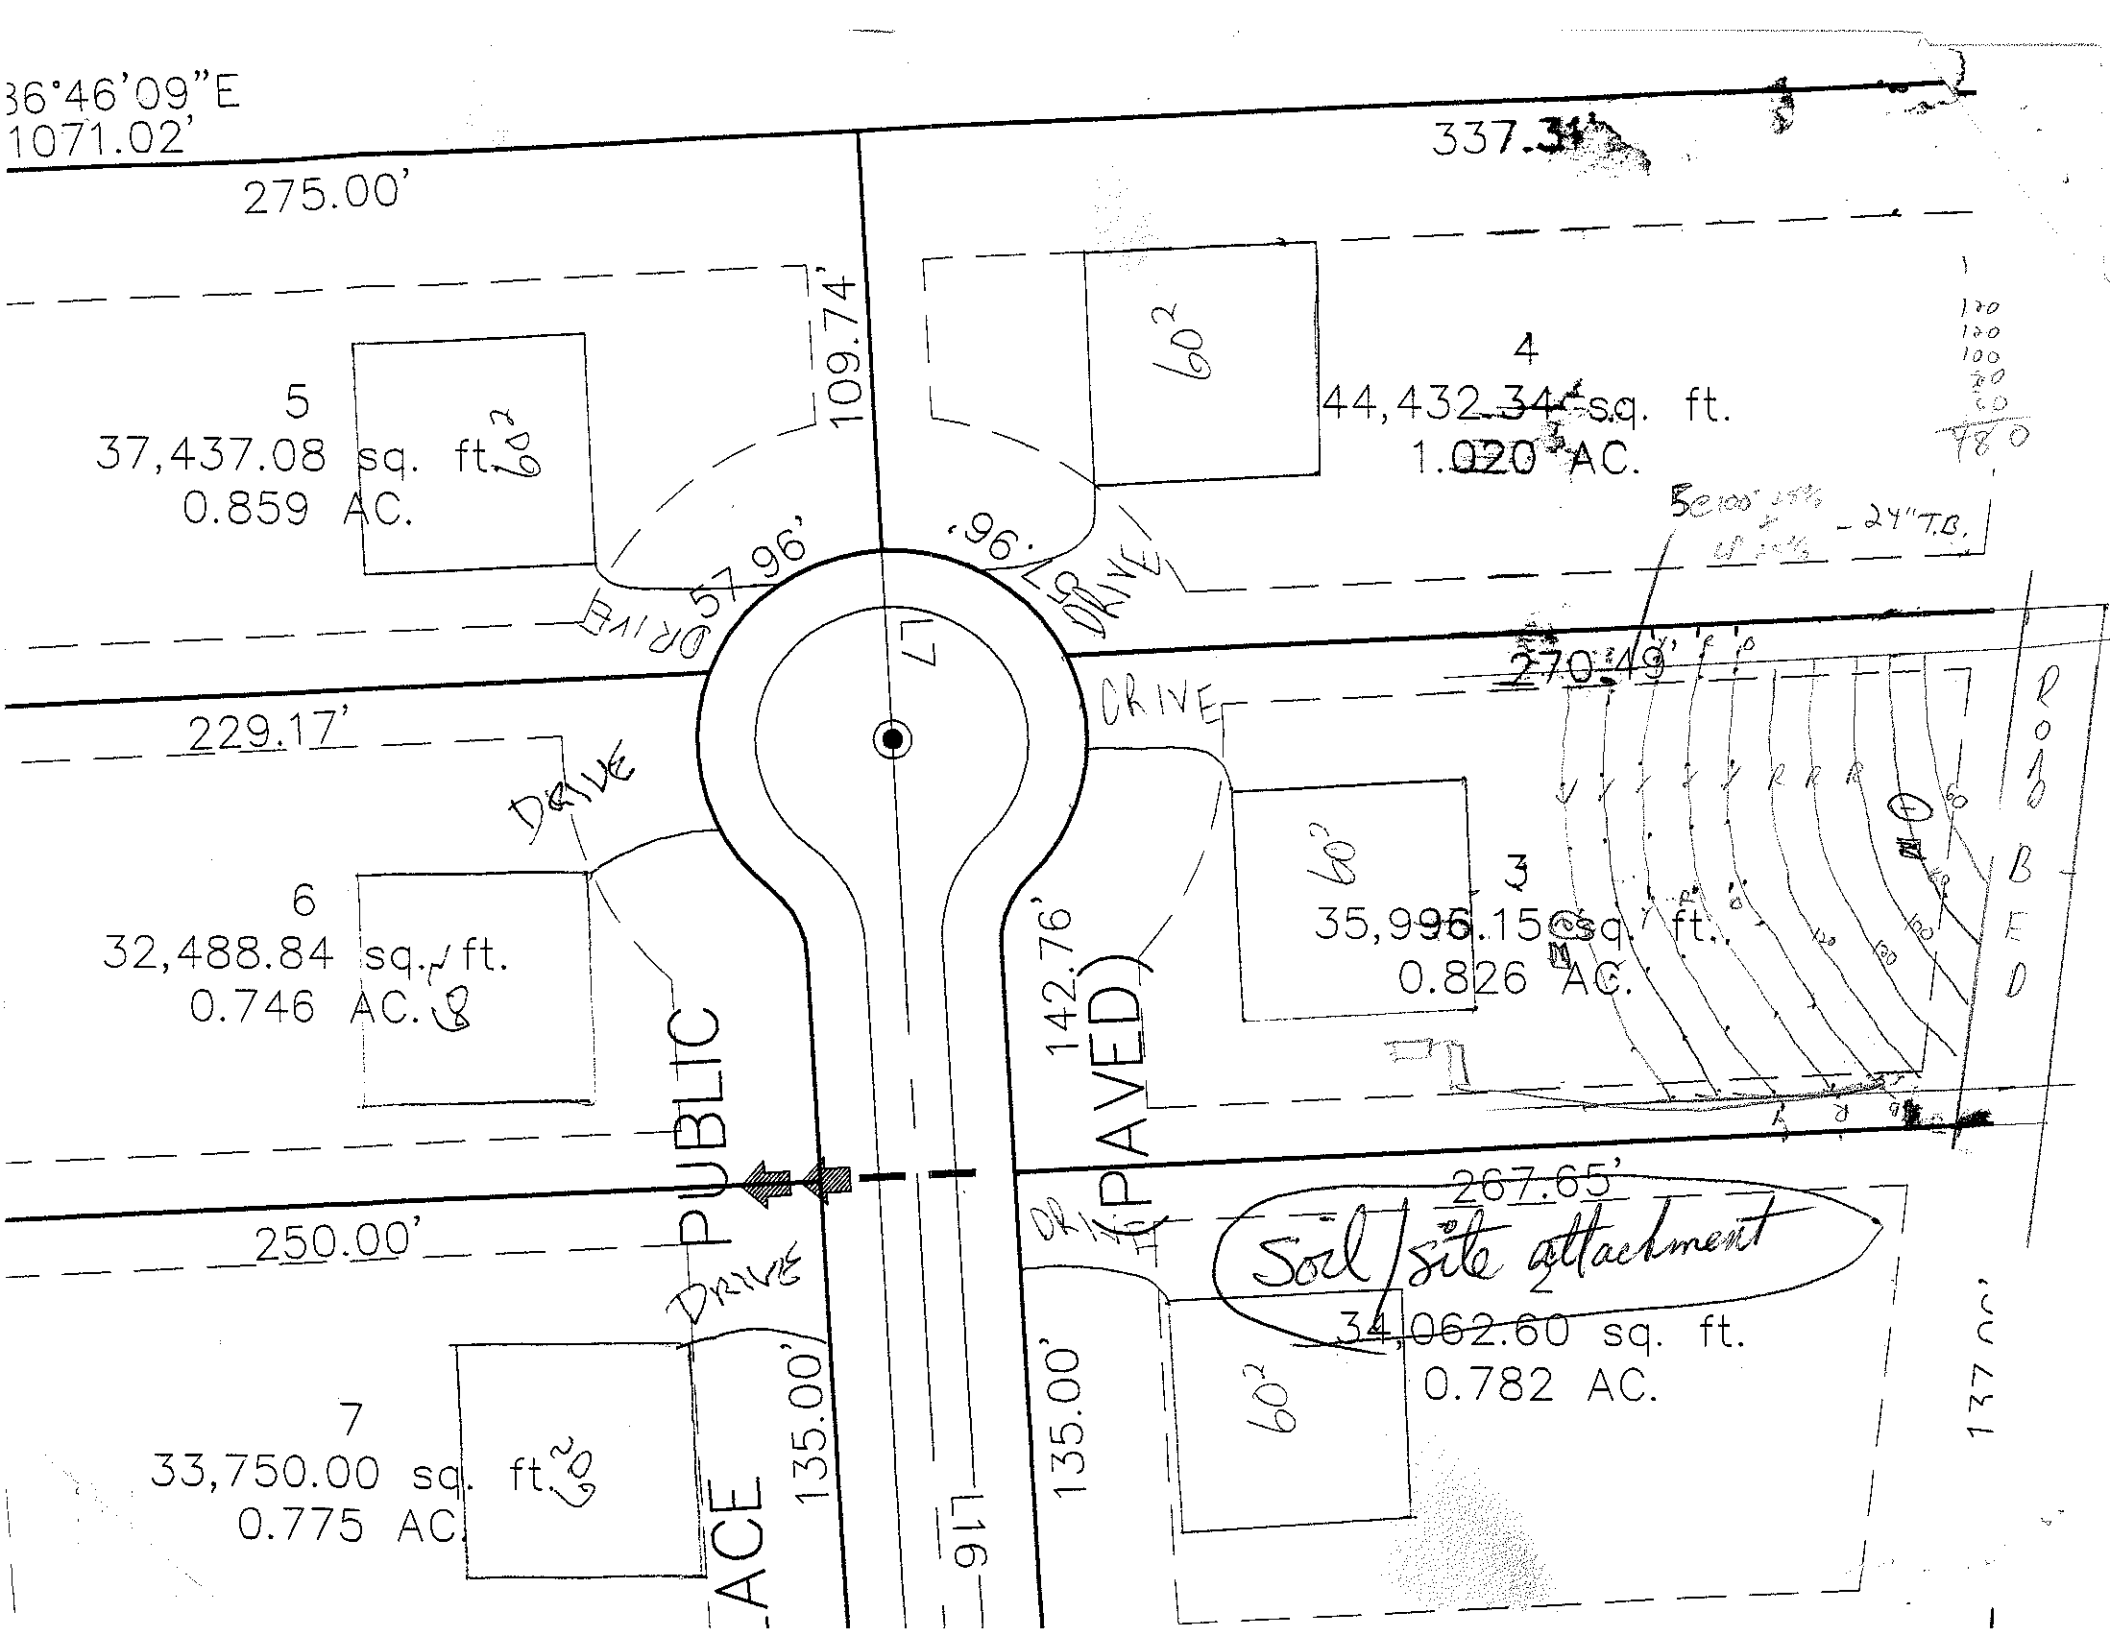
SOIL/SITE EVALUATION
for ON-SITE WASTEWATER SYSTEM

OWNER: _____ APPLICANT: _____
ADDRESS: _____ APPLICATION DATE: _____ DATE EVALUATED: _____
PROPOSED FACILITY: _____ PROPOSED DESIGN FLOW (.1949): _____ PROPERTY SIZE: _____
LOCATION OF SITE: Lot 3 Cedar Lake PROPERTY RECORDED: _____
WATER SUPPLY: ❑ Private ❑ Public ❑ Well ❑ Spring ❑ Other _____
EVALUATION METHOD: ❑ Auger Boring ❑ Pit ❑ Cut
TYPE OF WASTEWATER: ❑ Sewage ❑ Industrial Process ❑ Mixed

PROFILE #	.1940 LAND-SCAPE POSITION/ SLOPE %	HORI-ZON DEPTH (IN.)	SOIL MORPHOLOGY (.1941) .1941 STRUCTURE/ TEXTURE	SOIL MORPHOLOGY (.1941) .1941 CONSISTENCE/ MINERALOGY	OTHER PROFILE FACTORS .1942 SOIL WETNESS/ COLOR	OTHER PROFILE FACTORS .1943 SOIL DEPTH	OTHER PROFILE FACTORS .1956 SAPRO CLASS	OTHER PROFILE FACTORS .1944 RESTR HORIZ	PROFILE CLASS & LTAR
1	Shallow	0-6	BSCL vfr	fi sssP					.25 to 36"
		6-55	vfr C Anm	fi SP sanP	2 chroma	36"+			
2		0-7	BSCL lwfsm	fri sssP					PS .3
		7-33	BC sfsmk	fri SP sanP					
		33-54	mCR wfsmk	fri sssP common SAV					
3									
4									

DESCRIPTION	INITIAL SYSTEM	REPAIR SYSTEM
Available Space (.1945)		
System Type(s)		
Site LTAR		

OTHER FACTORS (.1946): _____
SITE CLASSIFICATION (.1948): _____
EVALUATED BY: _____
OTHER(S) PRESENT: _____


36°46'09"E
1071.02'
275.00'
337.34'
5
37,437.08 sq. ft.
0.859 AC.
60'
109.74'
4
44,432.34 sq. ft.
1.020 AC.
60'
57.96'
96'
DRIVE
229.17'
DRIVE
6
32,488.84 sq. ft.
0.746 AC.
60'
PUBLIC
142.76'
(PAVED)
3
35,996.15 sq. ft.
0.826 AC.
60'
250.00'
DRIVE
267.65'
Soil/site attachment
7
33,750.00 sq. ft.
0.775 AC.
60'
135.00'
135.00'
34,062.60 sq. ft.
0.782 AC.
60'
137.00'
24" T.B.
270.49'
DRIVE
ROAD BED