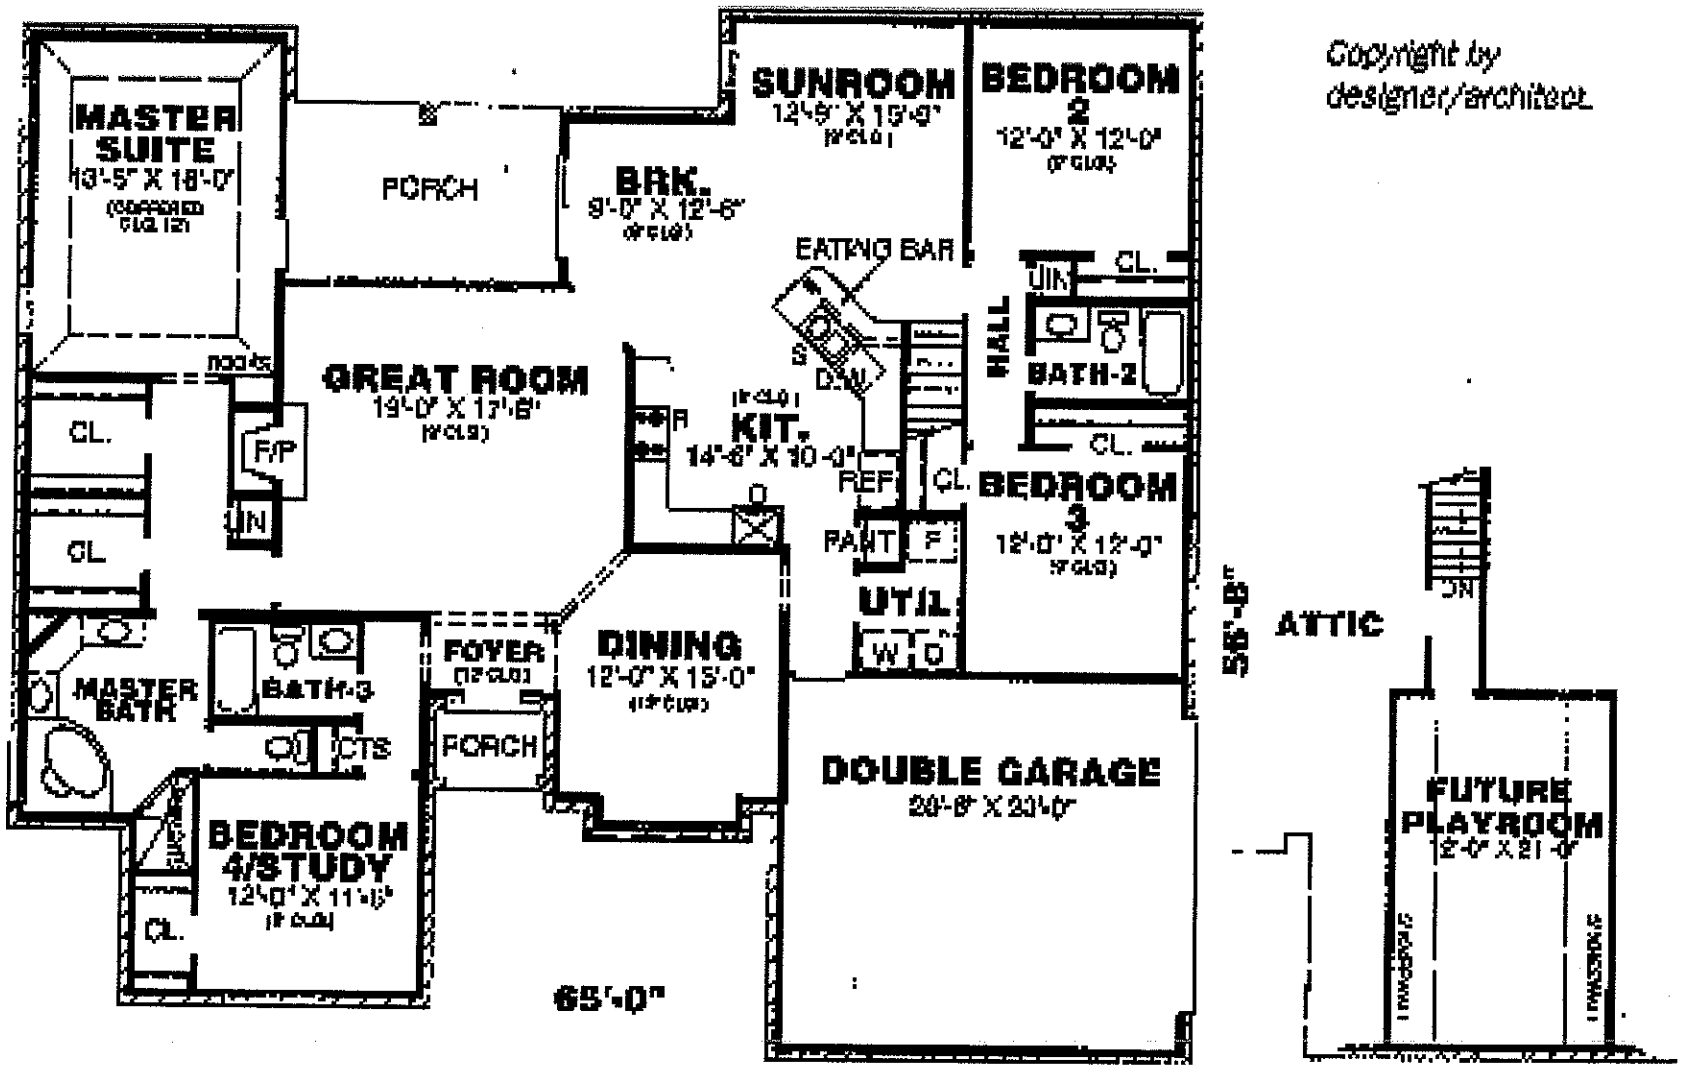


Copyright by designer/architect

Acknowledgement Of
Plans Submittal ONLY!

Date 05/23/06

Robert M. Sarle Date 06/06/06