IREDELL COUNTY HEALTH DEPARTMENT

Application For Improvement Permit and/or Authorization To Construct, Existing System Inspection

(THE ABOVE PERMIT DOCUMENTS WILL BECOME INVALID IF INFORMATION PROVIDED ON THIS APPLICATION IS FALSIFIED OR CHANGED, OR IF THE SITE IS ALTERED. THE IMPROVEMENT PERMIT IS VALID FOR EITHER 60 MONTHS OR WITHOUT EXPIRATION DEPENDING UPON DOCUMENTATION SUBMITTED - APPLICATION WITH SITE PLAN 60 MONTHS, APPLICATION WITH COMPLETE, SCALED PLAT WITHOUT EXPIRATION. SEE 15A NCAC 18A .1937(f) FOR DETAILS)

1. APPLICATION FOR: ___ Improvement Permit ___Authorization To Construct ✓ BOTH ___Existing System Inspection

2. Page 2: *Site Plan Worksheet* Form MUST Accompany This Application
   The following optional attachments may also be submitted: ___ Survey Plat, Scaled no more than 1 Inch = 60 Feet
   Place check ( ) beside whichever is submitted if applicable X Custom Site Plan, Scaled no more than 1 Inch = 60 Feet

3. **Applicant Information:**

Applicant Name	Mailing Address	Home Phone	Work Phone
Brawley Construction Co	P.O Box 1067 Mooresville 28115		704-663-5270
T. Cooper James	P.O Box 10325 Concessions NC 27404		336-855-5555

4. **Property Information:**

Street Address	Subdivision Name	Section/Phase and Lot Number
610 Old Mocksville Rd	Statesville, NC 28625	

Driving Directions: US 64 East corner of Vance P.O. Road across from River Hill Road

****

5. **RESIDENTIAL Site Development Information:** *(Check or Complete ALL that apply)*

( ) New, Single Family Residence
( ) New, Multi-Family Residence
( ) Expansion of Existing Septic System
( ) Repair To Failing Septic System

Maximum Number of Bedrooms ___
Maximum Number of Occupants ___
If Expansion, Current Number of Bedrooms ___

( ) Crawl Space Foundation?
( ) Concrete Slab Foundation?
( ) Basement w/Plumbing?
( ) Basement w/out Plumbing?

IF Non- Residential Site Development:
Type of Business: Retail-Dollar General
Square Footage of Building: 9100 SF
Maximum Number of Employees: 6
Maximum Number of Seats: N/A

****

6. **Proposed Water Supply:**

( ) New Well ( ) Existing Well ( ) Community Well ( ) City Water (X) Other Public Water

****

7. **Desired Septic System Type:** *(You may rank in order of preference, if any)*

(X) Alternative ( ) Conventional ( ) Innovative ( ) Modified Conventional ( ) Other_____ ( ) No Preference

****

8. **Please Answer The Following To The Best of Your Ability:**

( ) Yes (X) No Does the site contain any jurisdictional wetlands?
( ) Yes (X) No Is any non-domestic sewage (i.e. industry) to be generated?
( ) Yes (X) No Is the site subject to approval by any other public agency?

****

I have read this application and certify that the information provided herein is true, complete, and correct. Authorized county and state officials are granted right of entry to conduct necessary inspections to determine compliance with applicable laws and rules. I understand that I am solely responsible for the proper identification and labeling of all property lines and corners and making the site accessible so that a complete site evaluation can be performed.

9. **Signature:** Tony B Johnson Agent — 8-15-07

Property owner or owner's legal representative signature (SIGNATURE REQUIRED) — DATE

IREDELL COUNTY HEATLH DEPARTMENT

PAGE 2: *SITE PLAN WORKSHEET*

SEE THE SAMPLE SITE PLAN BELOW. INCOMPLETE SITE PLANS WILL BE RETURNED TO YOU FOR COMPLETION AND MAY RESULT IN A DELAY IN THE ISSUANCE OF YOUR SEPTIC SYSTEM PERMIT!!!

Place an (X) beside each item as you complete the site plan:

- ✓ Property Line measurements are clearly identified…
- ✓ All proposed structures are indicated…
  SHOW: proposed house or business footprint, wells, water lines, patios, pools and decks, and any other item that will occupy space on the site
- ✓ Front and side setbacks from property line…
- ✓ Preferred driveway location and configuration, preferred well location…
- ✓ Area you prefer your septic system to be placed…
- ✓ North arrow, or other sufficient indicator of direction…

Circle N/A on the following if appropriate:


- ____ Location of septic systems and wells within 100' of your property… (N/A)
- ____ Location of easements and rights of ways on your property… (N/A)
- ____ Location of any designated wetlands on the property… (N/A)


Signature: Larry S Johnson agent
Property owner or owner's legal representative signature (SIGNATURE REQUIRED)

8-15-07
DATE

USE THIS SPACE TO DRAW YOUR SITE PLAN

SEE ATTACHED

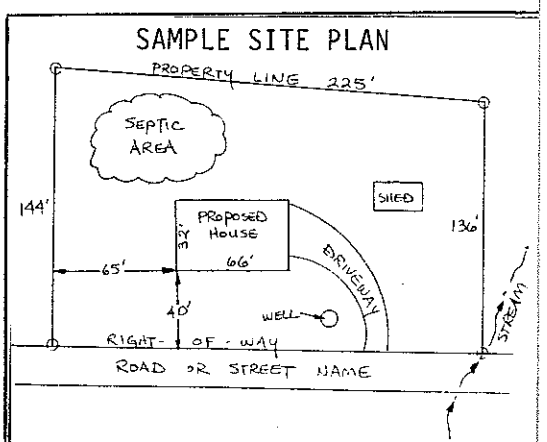

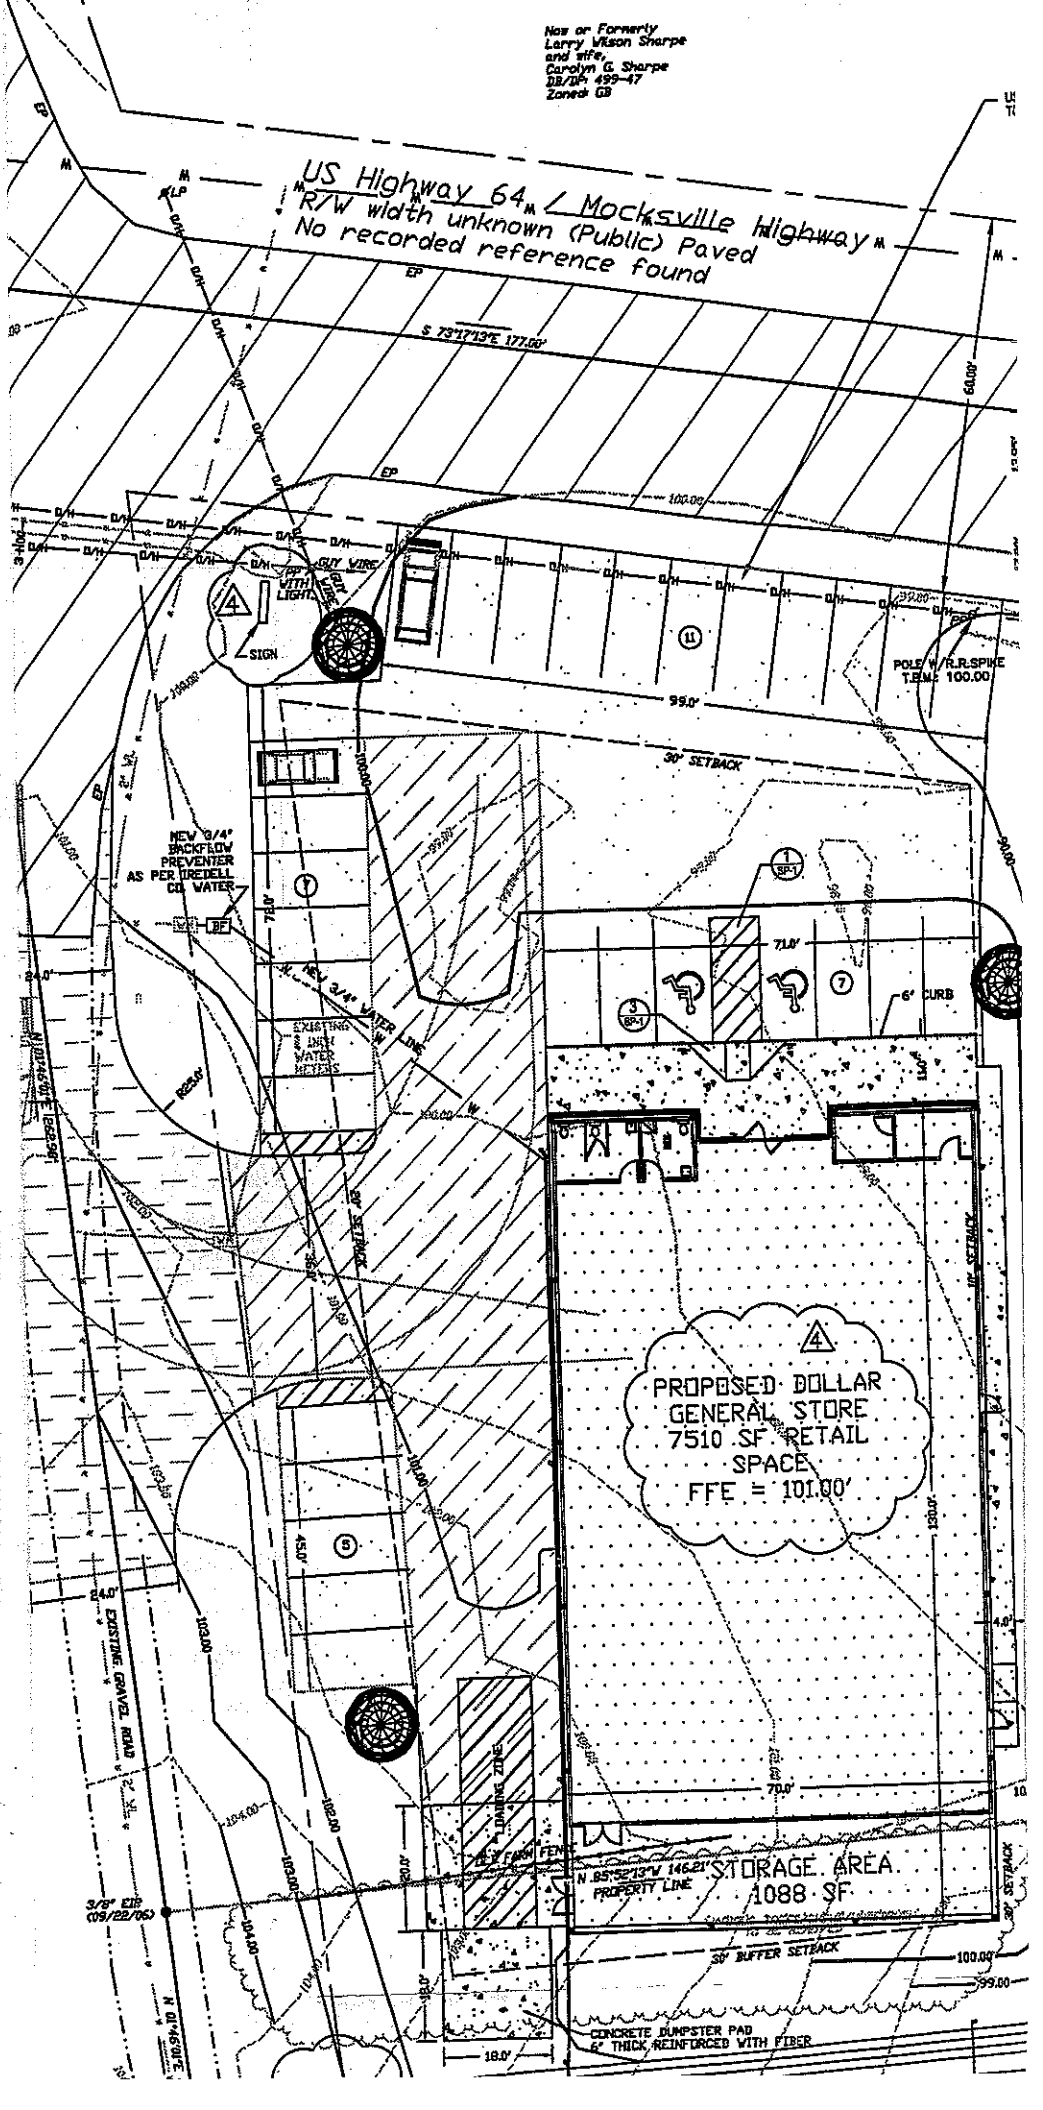
Now or Formerly
Larry Wilson Sharpe
and wife,
Carolyn G. Sharpe
DB/BP 499-47
Zoned: GB
US Highway 64 / Mocksville Highway
R/W width unknown (Public) Paved
No recorded reference found
S 73°17'13"E 177.00'
SIGN
POLE W/R.R.SPIKE
T.B.M. 100.00
30' SETBACK
NEW 3/4" BACKFLOW PREVENTER AS PER IREDELL CO. WATER
NEW 3/4" WATER LINE
EXISTING UNDERGROUND WATER METERS
6" CURB
PROPOSED DOLLAR GENERAL STORE
7510 SF RETAIL SPACE
FFE = 101.00'
STORAGE AREA
1088 SF
N 85°52'13"W 146.21'
PROPERTY LINE
EXISTING GRAVEL ROAD
3/8" EIR (09/22/06)
30' BUFFER SETBACK
CONCRETE DUMPSTER PAD
6" THICK REINFORCED WITH FIBER