
PRESSURE MANIFOLD DESIGN → Koala T. Catering

ATTACHMENT TO P.D.# _____

TAX MAP # _____

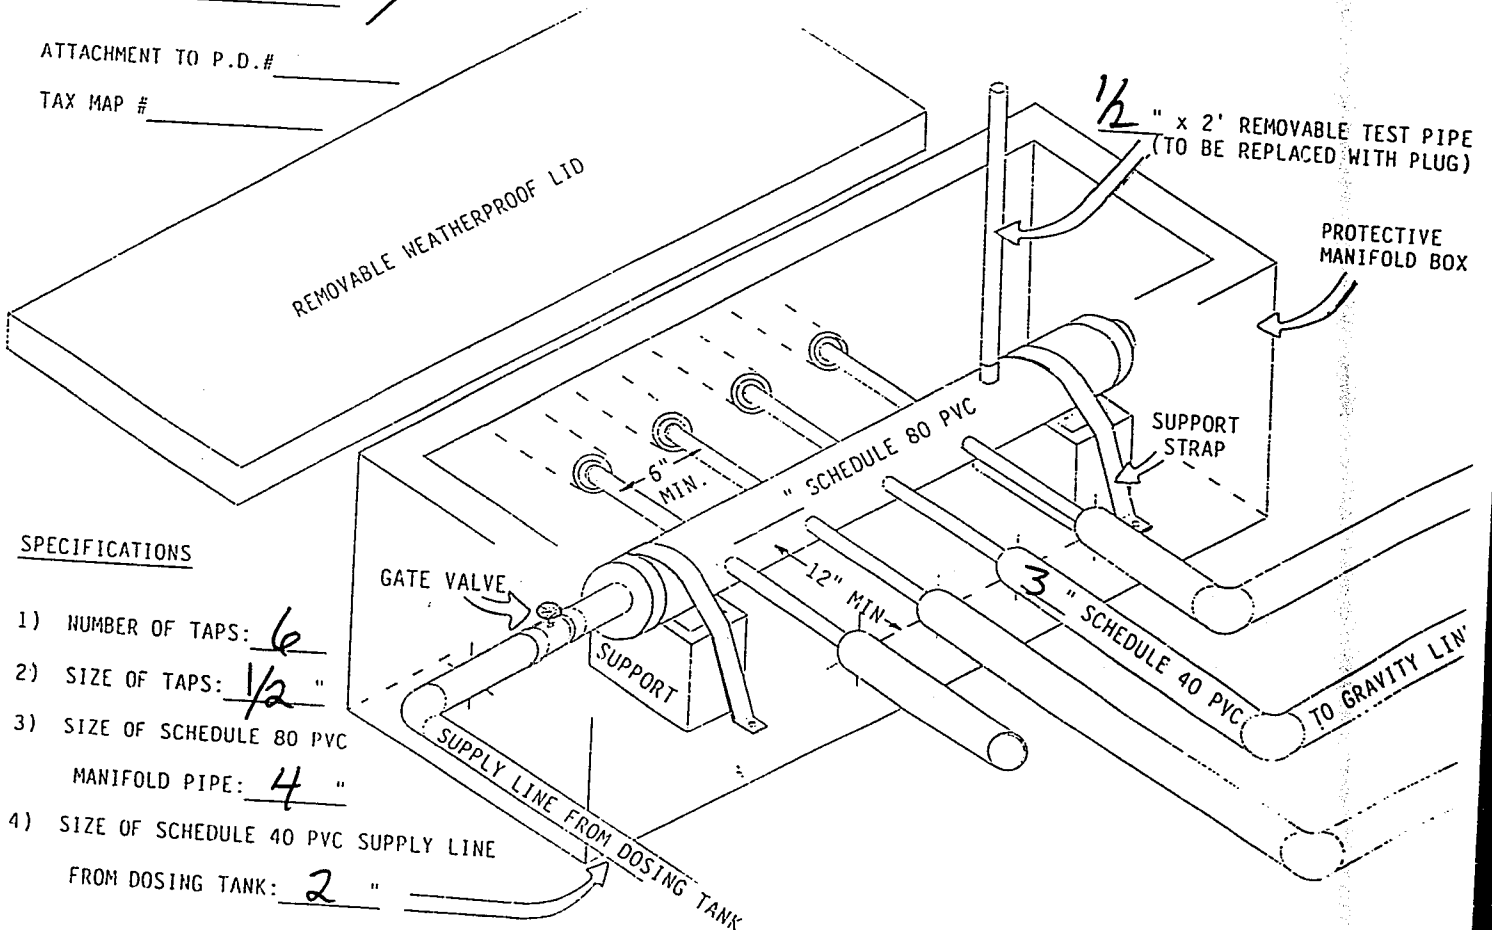

SPECIFICATIONS

1) NUMBER OF TAPS: 6

2) SIZE OF TAPS: 1/2 "

3) SIZE OF SCHEDULE 80 PVC MANIFOLD PIPE: 4 "

4) SIZE OF SCHEDULE 40 PVC SUPPLY LINE FROM DOSING TANK: 2 "