IREDELL COUNTY HEALTH DEPARTMENT


ENVIRONMENTAL HEALTH DIVISION

PAGE 2: *SITE PLAN WORKSHEET*

SEE THE "SAMPLE SITE PLAN" BELOW. *INCOMPLETE SITE PLANS WILL BE RETURNED TO YOU FOR COMPLETION AND MAY RESULT IN A DELAY IN THE ISSUANCE OF YOUR SEPTIC SYSTEM PERMIT!!!*

Place an (X) beside each item as you complete the site plan:

- ( ) Property Line measurements are clearly identified
- ( ) All proposed structures are indicated
- ( ) Front and side setbacks from property line
- ( ) Preferred driveway location and well location
- ( ) Area you prefer your septic system to be placed
- ( ) North arrow, or other sufficient indicator of direction

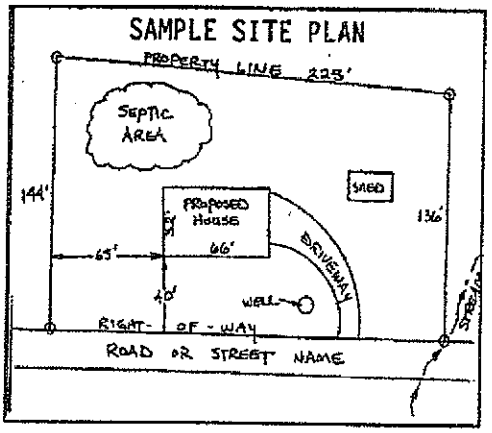

Circle N/A on the following if appropriate:

Location of septic systems and wells within 100' of your property	N/A
Location of easements and rights of ways on your property	N/A
Location of any designated wetlands on the property	N/A

USE THIS SPACE TO DRAW YOUR SITE PLAN

Show: proposed house or business footprint, wells, water lines, patios, pools and decks, and any other item that will occupy space on the site

See Attached Plan

Signature: _____ 6/6/2016

Property owner or owner's legal representative signature (SIGNATURE REQUIRED) — DATE

IREDELL COUNTY HEALTH DEPARTMENT

(SEPTIC TANK) IMPROVEMENTS PERMIT AND CERTIFICATE OF COMPLETION
(Ground Absorption Sewage Disposal System - G. S. Chapter 130-Article 13C)

OWNER OR CONTRACTOR Fortis Enterprise DATE 8 Jul 77 PERMIT NO.

PHONE: Business Home

LOCATION 24 646 to Bell Rd

S. R. No.


SUBDIVISION NAME Cedar Hills LOT NO. 94 SECTION OR BLOCK NO.

House (✓) Mobile Home ( ) Business ( ) Other

No. Bedrooms 3 No. Bathrooms 1½

Garbage Disposal Unit	Yes ( )	No (✓)	Character & Porosity of Soil	A1B2
Auto. Dishwasher	Yes ( )	No (✓)	Percolation Rate	0
Auto. Wash. Machine	Yes (✓)	No ( )	Topography	Hill
Site Suitable	Yes (✓)	No ( )	Depth to Water Table	0
			Rock or other impervious formations	0

Lot Area

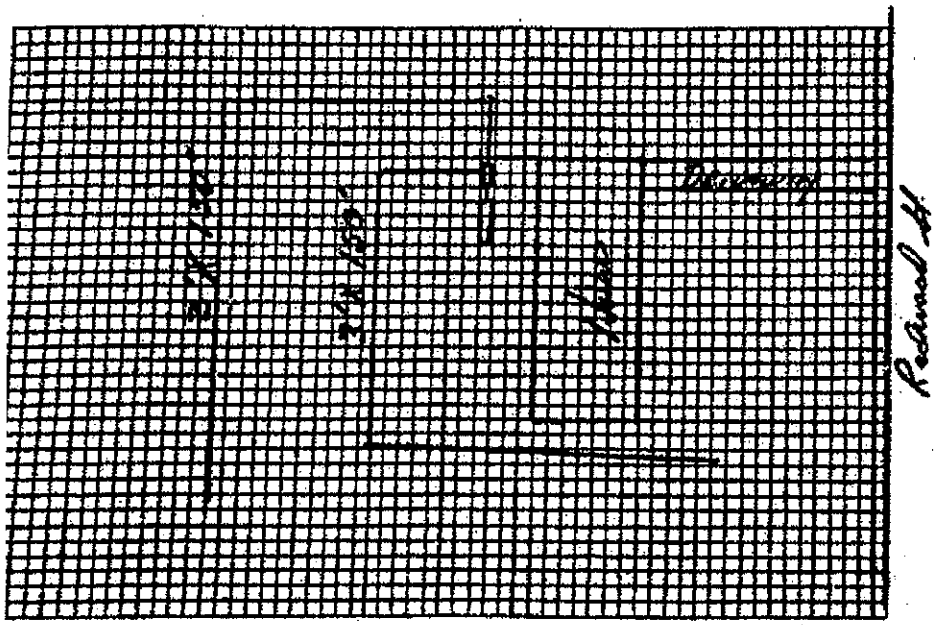

Plot of System

Size of Tank 1000 Gals.

Nitrification Field:
No. of Lines 2
Sq. Ft. 200 Linear Ft. 300
Depth of Stone in Lines 12"

Water Supply: Individual ( )
Public (✓)

Installed by Charlie Poff


PROVEMENTS PERMIT BY

MMENTS: 2 Lines - 3' x 150'

TIFICATE OF COMPLETION BY W. M. Howard DATE 8 Jul 77

CONSTRUCTION MUST COMPLY WITH ALL OTHER APPLICABLE STATE AND LOCAL REGULATIONS.

Health Dept. Copy: White Inspection Dept. Copy: Yellow Sanitarian's Copy: Pink Owner's Copy: Gold

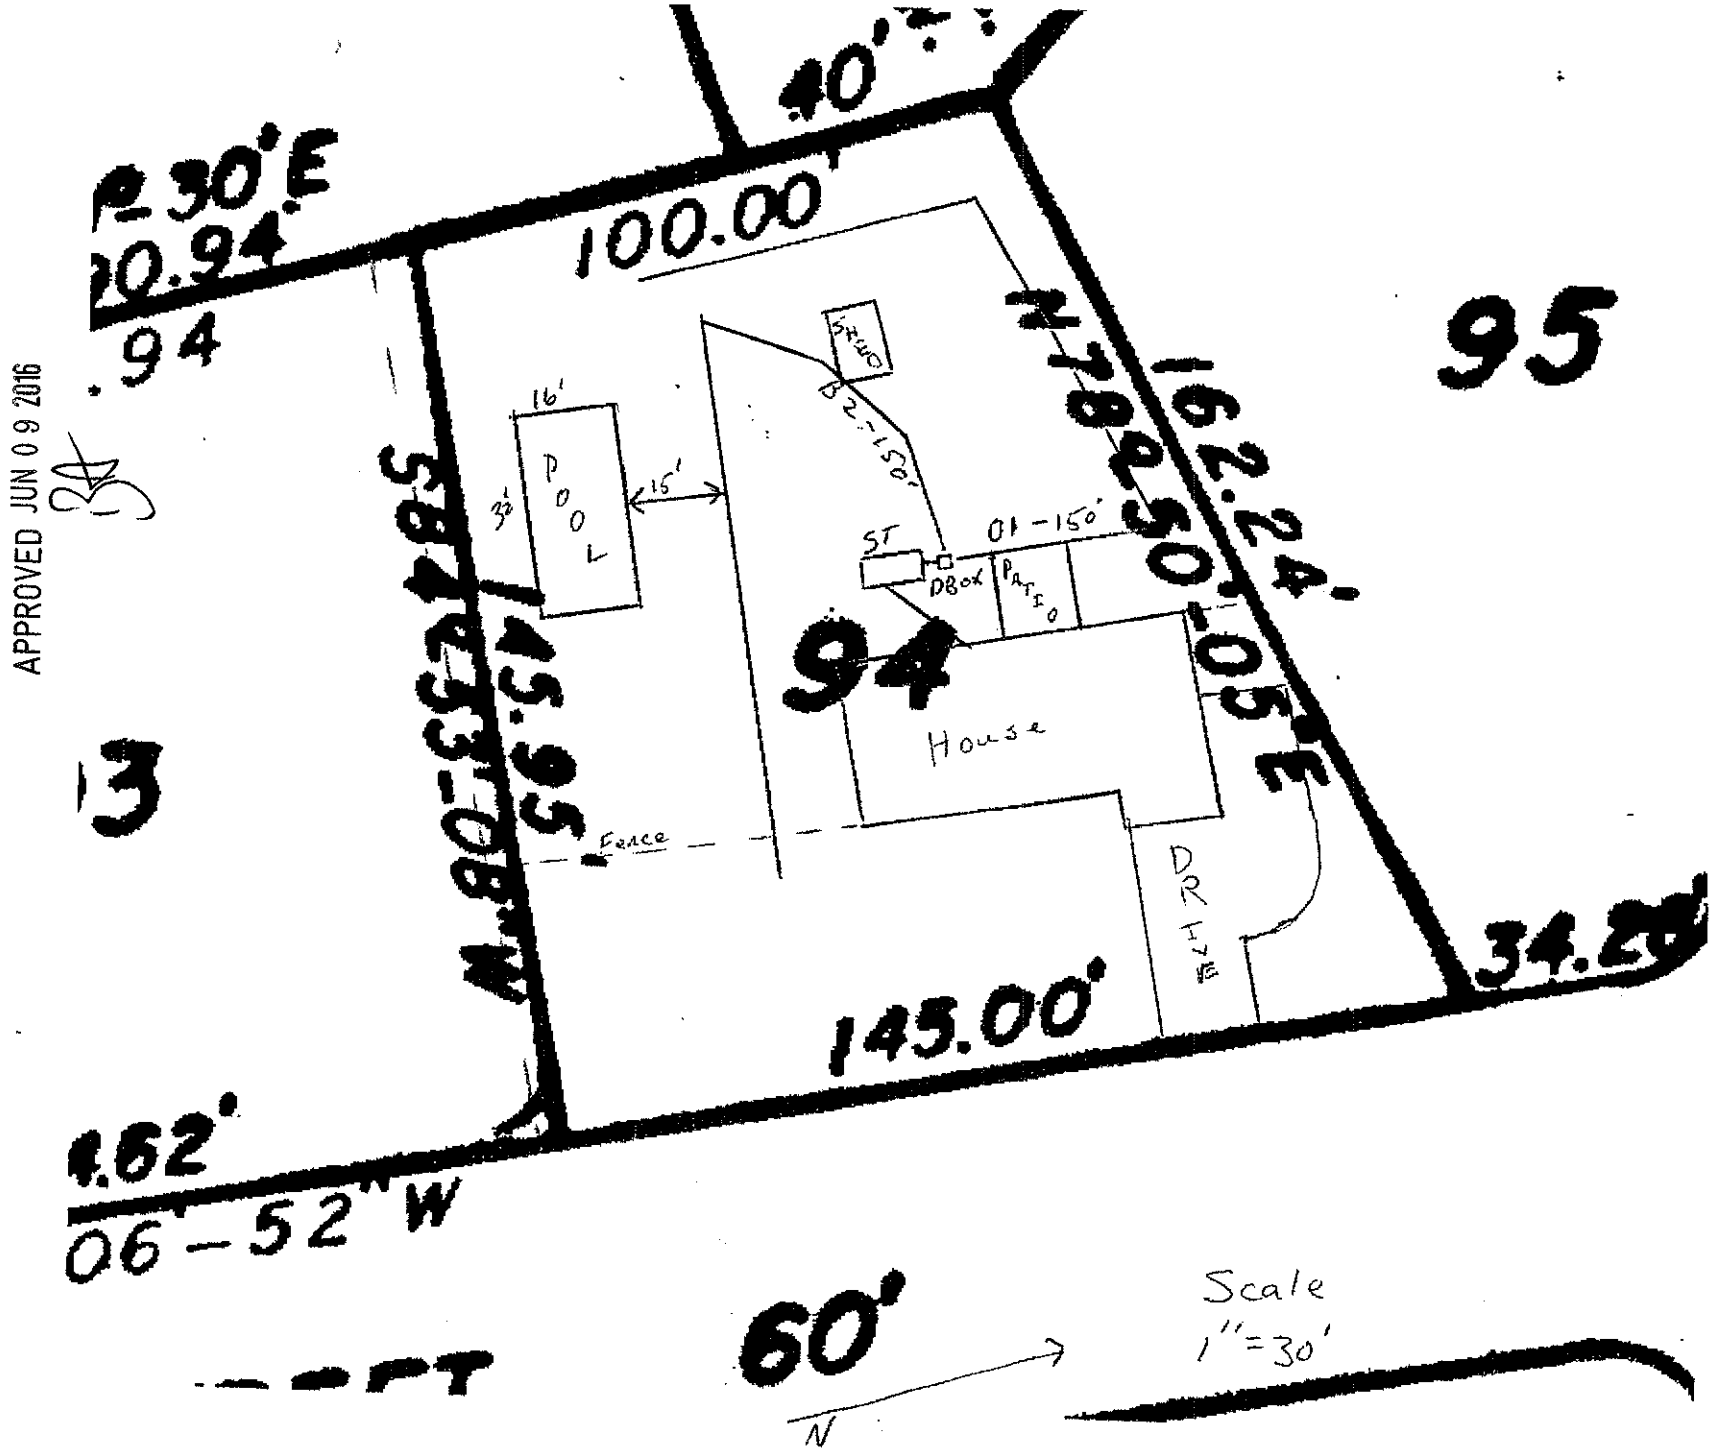
APPROVED JUN 0 9 2016
40'
N 30° E
20.94'
.94
100.00'
95
162.24'
N 78° 50' 05" E
94
House
13
Fence
DR
145.00'
34.2
1.62'
06-52" W
60'
Scale
1"=30'
N