
Acknowledgement Of
Plans Submittal ONLY!

Date 03/27/15

Date 03/27/15

Existing

NEW

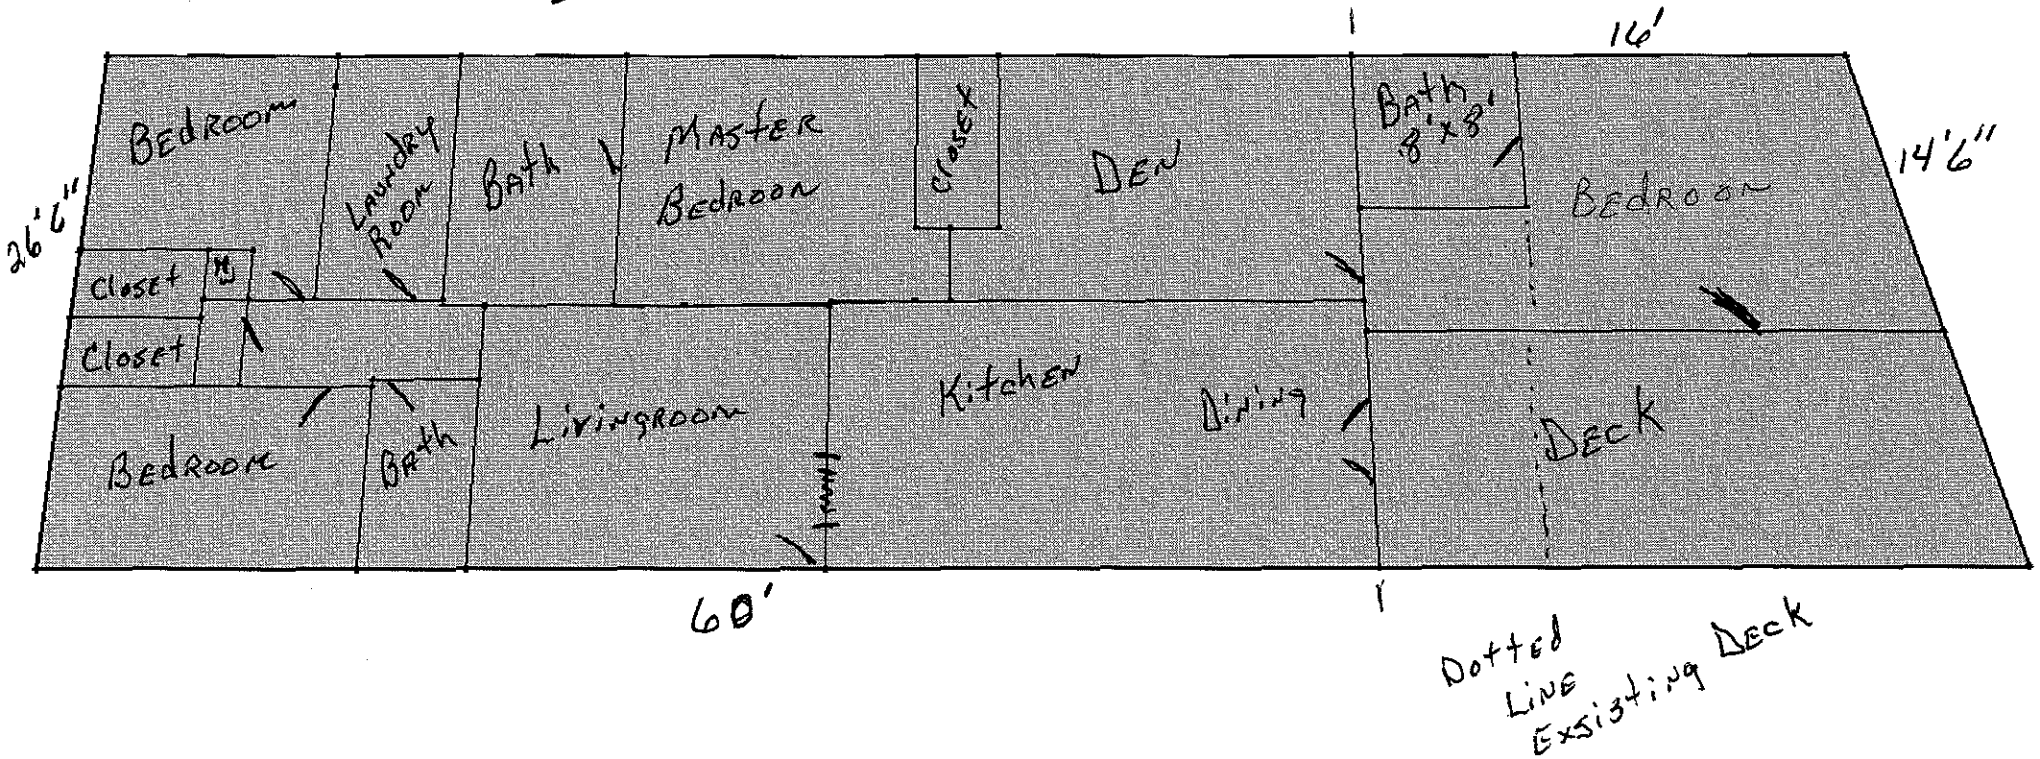

Dotted Line Existing Deck