
TRENCH DESIGN

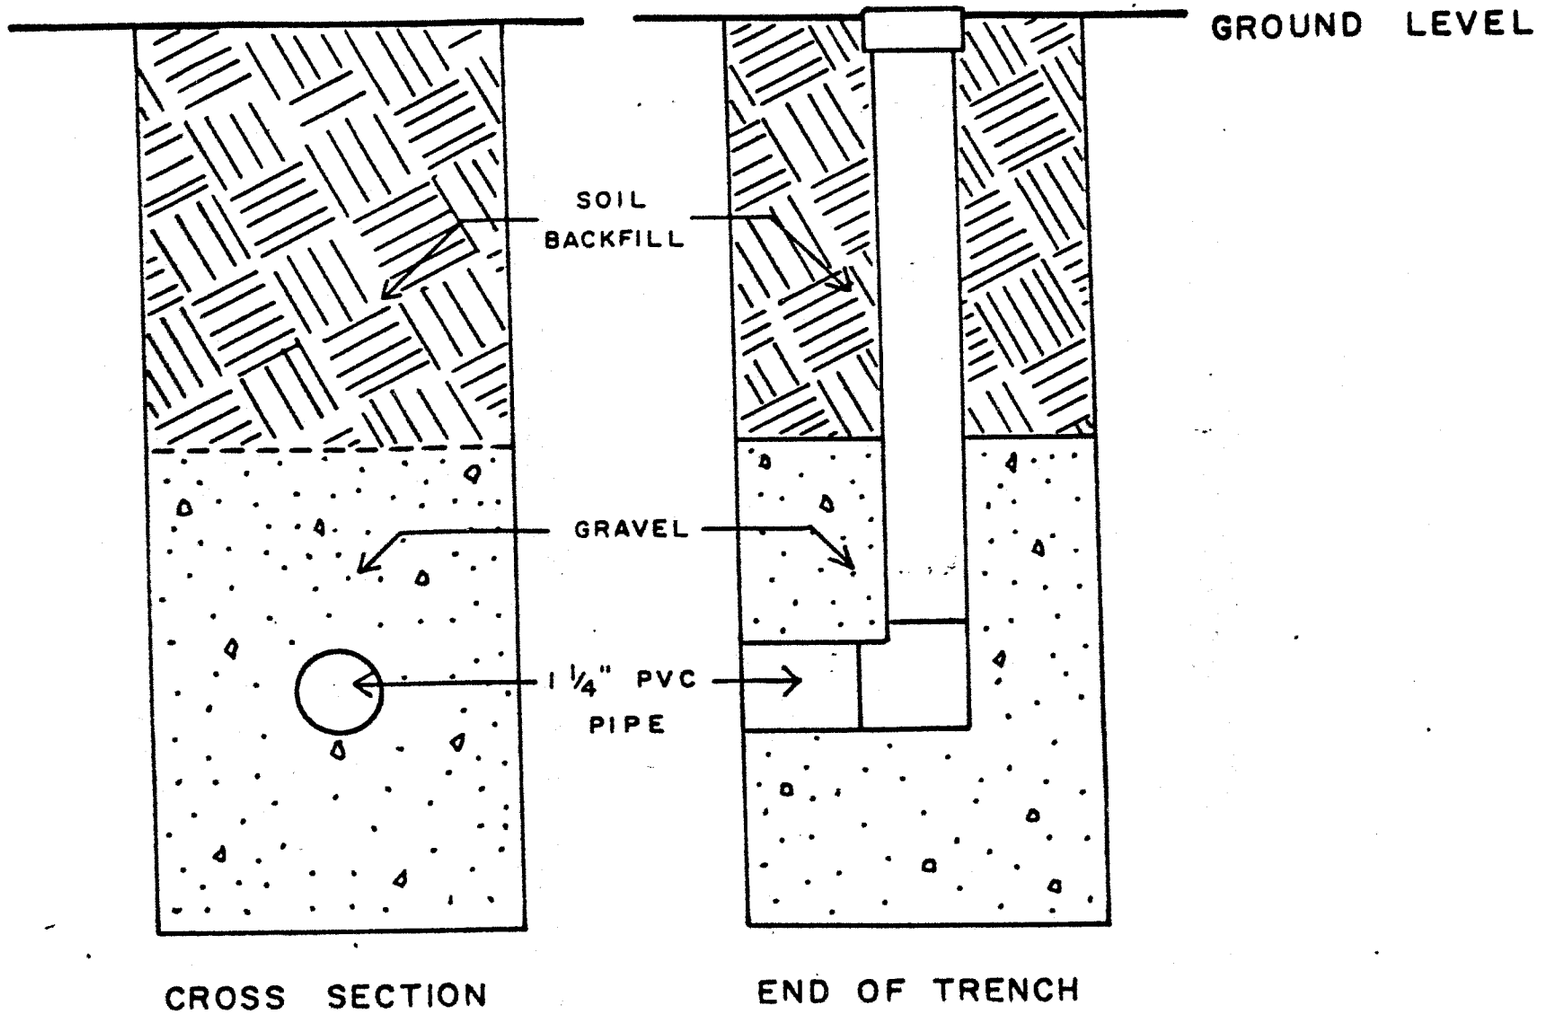

CROSS SECTION

END OF TRENCH