IREDELL COUNTY HEALTH DEPARTMENT *ENVIRONMENTAL HEALTH DIVISION*:

SITE PLAN WORKSHEET

SEE THE "SAMPLE SITE PLAN" BELOW. ***INCOMPLETE SITE PLANS WILL BE RETURNED TO YOU FOR COMPLETION AND MAY RESULT IN A DELAY IN THE ISSUANCE OF YOUR SEPTIC SYSTEM PERMIT!!!***

Place an (X) beside each item as you complete the site plan:

X **Property Line measurements are clearly identified...**

X **All proposed structures are indicated...**

SHOW: proposed house or business footprint, wells, water lines, patios, pools and decks, and any other item that will occupy space on the site

X **Front and side setbacks from property line...**

X **Area you prefer your septic system to be placed...**

X **Preferred driveway location and configuration, preferred well location...**


____ **North arrow, or other sufficient indicator of direction...**

Circle N/A on the following if appropriate:

____ **Location of septic systems and wells within 100' of your property...** (N/A)

____ **Location of easements and rights of ways on your property..** (N/A)

____ **Location of any designated wetlands on the property.** (N/A)

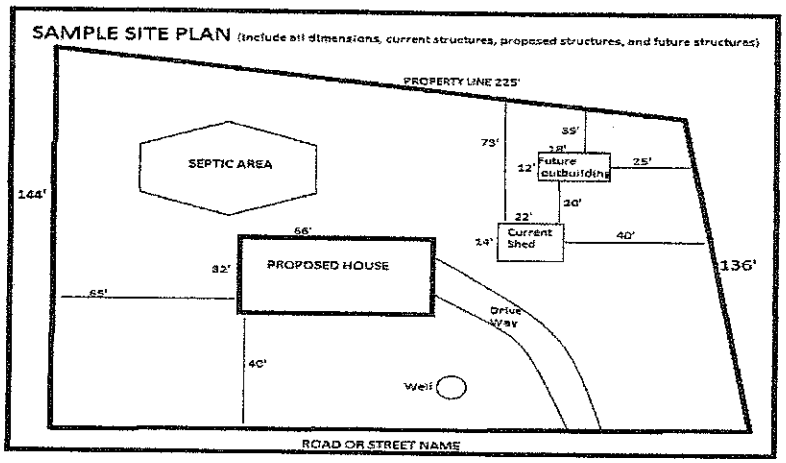

USE THIS SPACE TO DRAW YOUR SITE PLAN


SEE ATTACHED

Signature: _____

REQUIRED property owner or owner's legal representative signature.

6-22-12

DATE

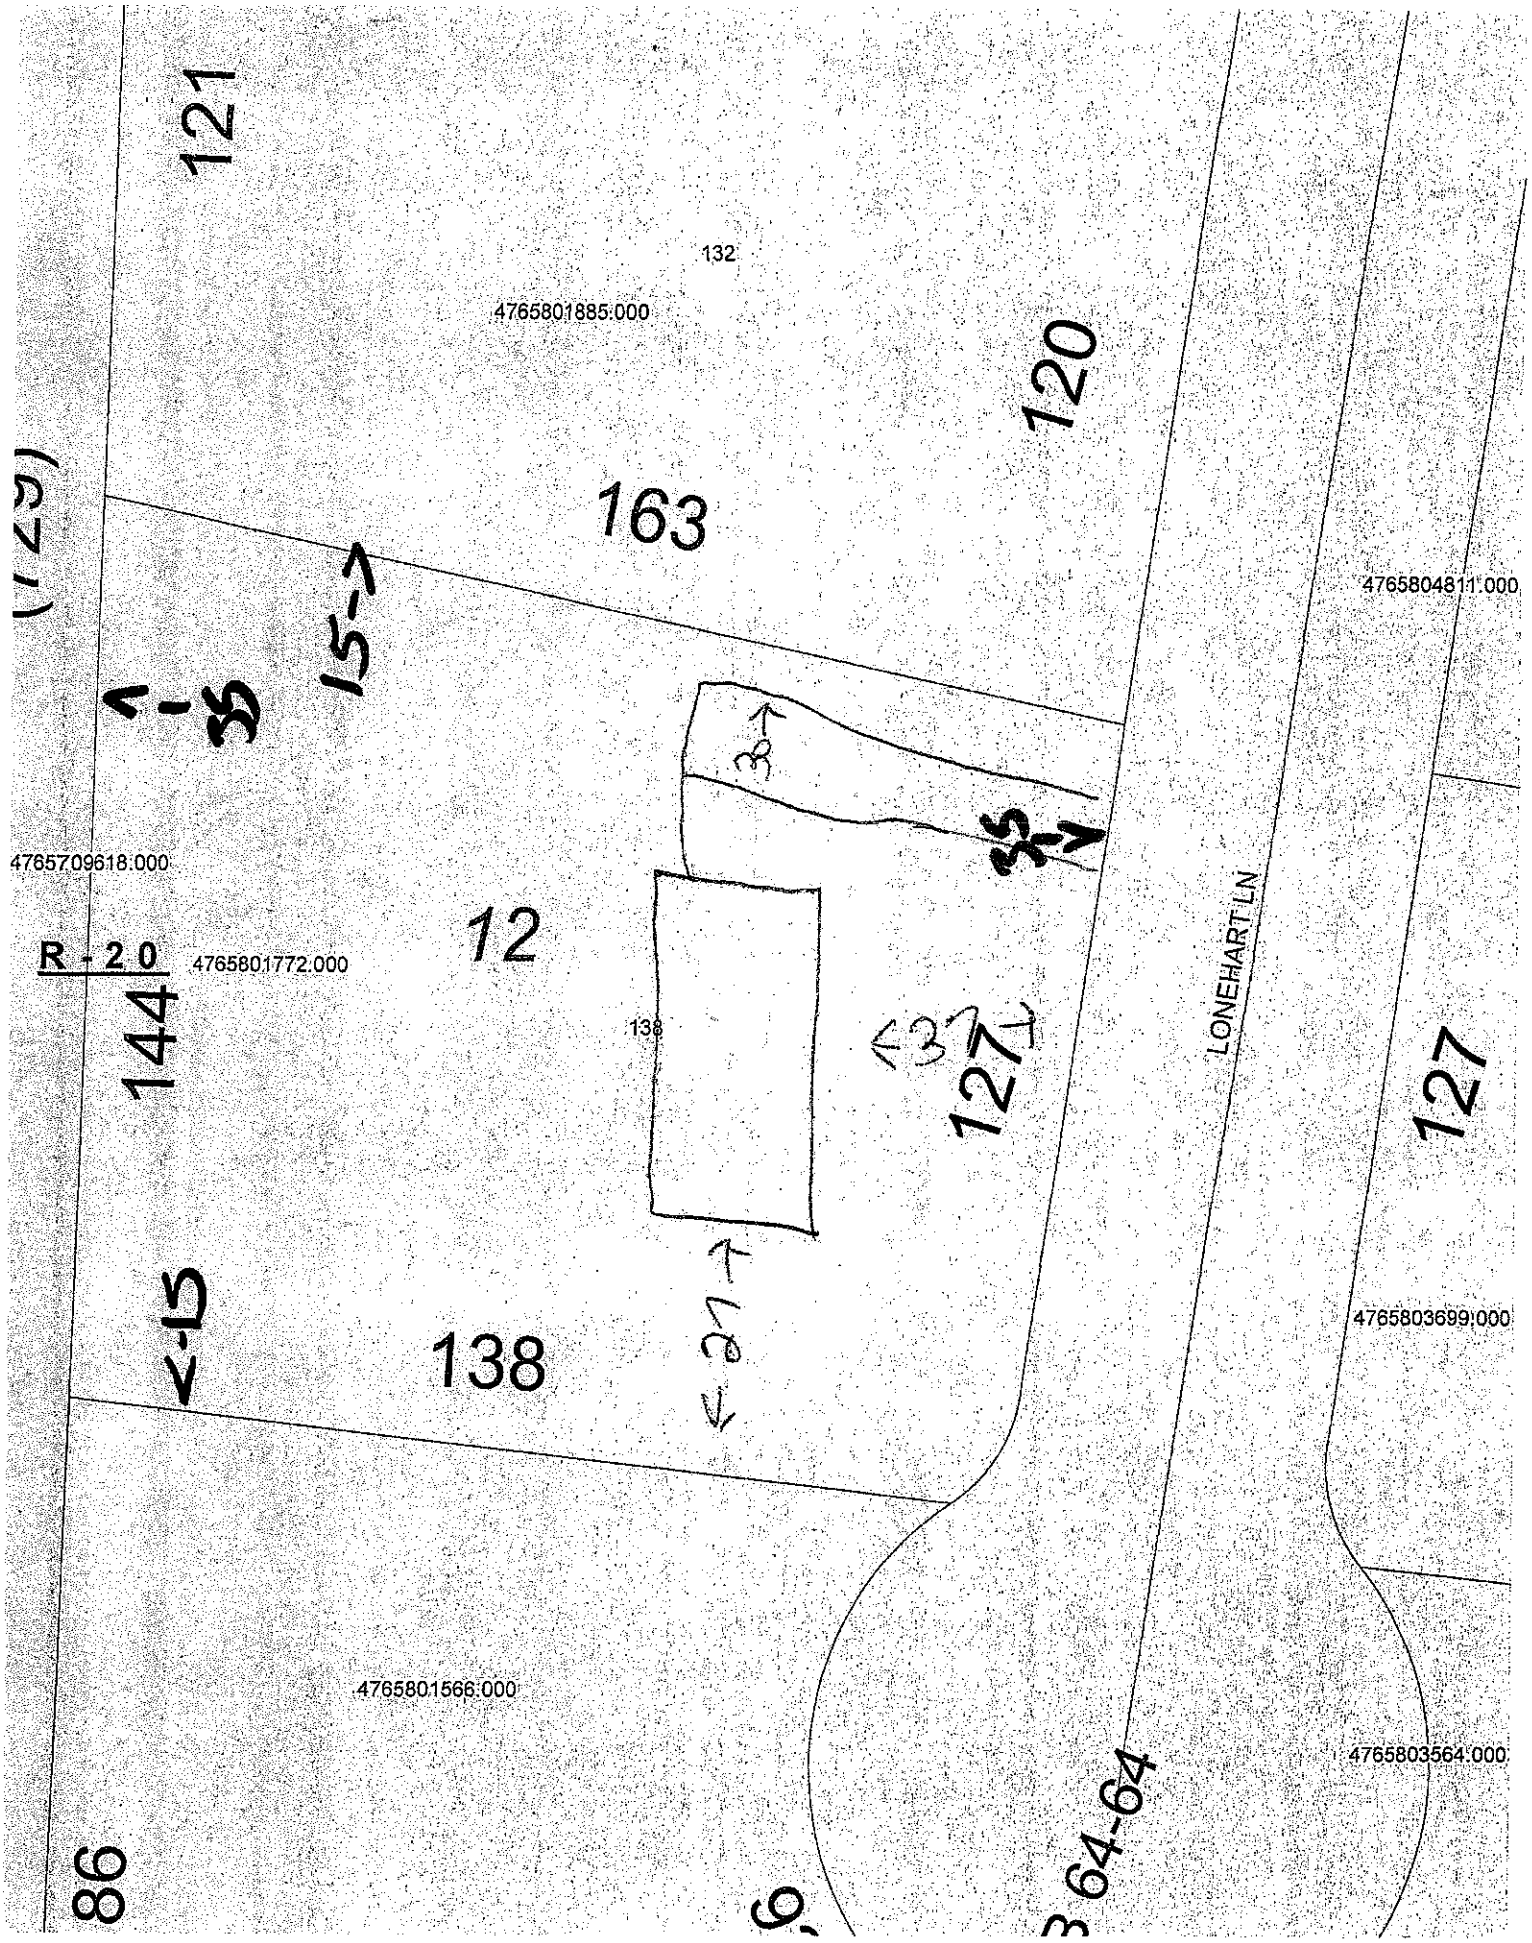

Sign Bruce Post Date 6-21-16