IREDELL COUNTY HEALTH DEPARTMENT *ENVIRONMENTAL HEALTH DIVISION*:

SITE PLAN WORKSHEET

SEE THE "SAMPLE SITE PLAN" BELOW. ***INCOMPLETE SITE PLANS WILL BE RETURNED TO YOU FOR COMPLETION AND MAY RESULT IN A DELAY IN THE ISSUANCE OF YOUR SEPTIC SYSTEM PERMIT!!!***

Place an (X) beside each item as you complete the site plan:

__X__ Property Line measurements are clearly identified... **__X__ All proposed structures are indicated...**

SHOW: proposed house or business footprint, wells, water lines, patios, pools and decks, and any other item that will occupy space on the site


__X__ Front and side setbacks from property line... **__X__ Preferred driveway location and configuration, preferred well location...**

__X__ Area you prefer your septic system to be placed... **__X__ North arrow, or other sufficient indicator of direction...**

Circle N/A on the following if appropriate:

____ Location of septic systems and wells within 100' of your property... N/A

____ Location of easements and rights of ways on your property... N/A **____ Location of any designated wetlands on the property... N/A**

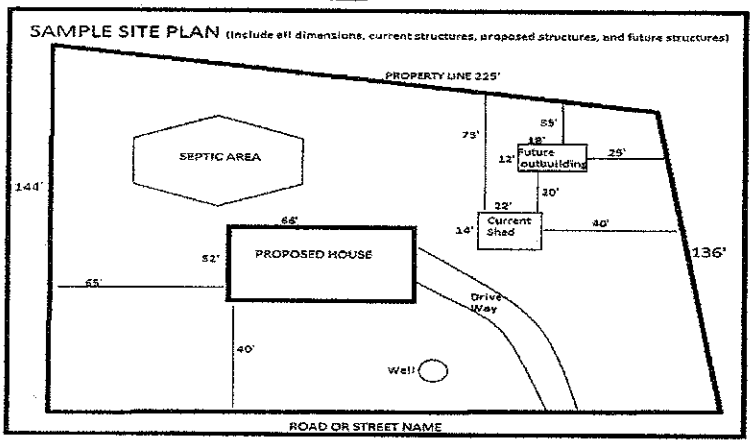

USE THIS SPACE TO DRAW YOUR SITE PLAN


SEE ATTACHED

Signature: _____

REQUIRED **property owner or owner's legal representative signature.**

10-5-16

DATE

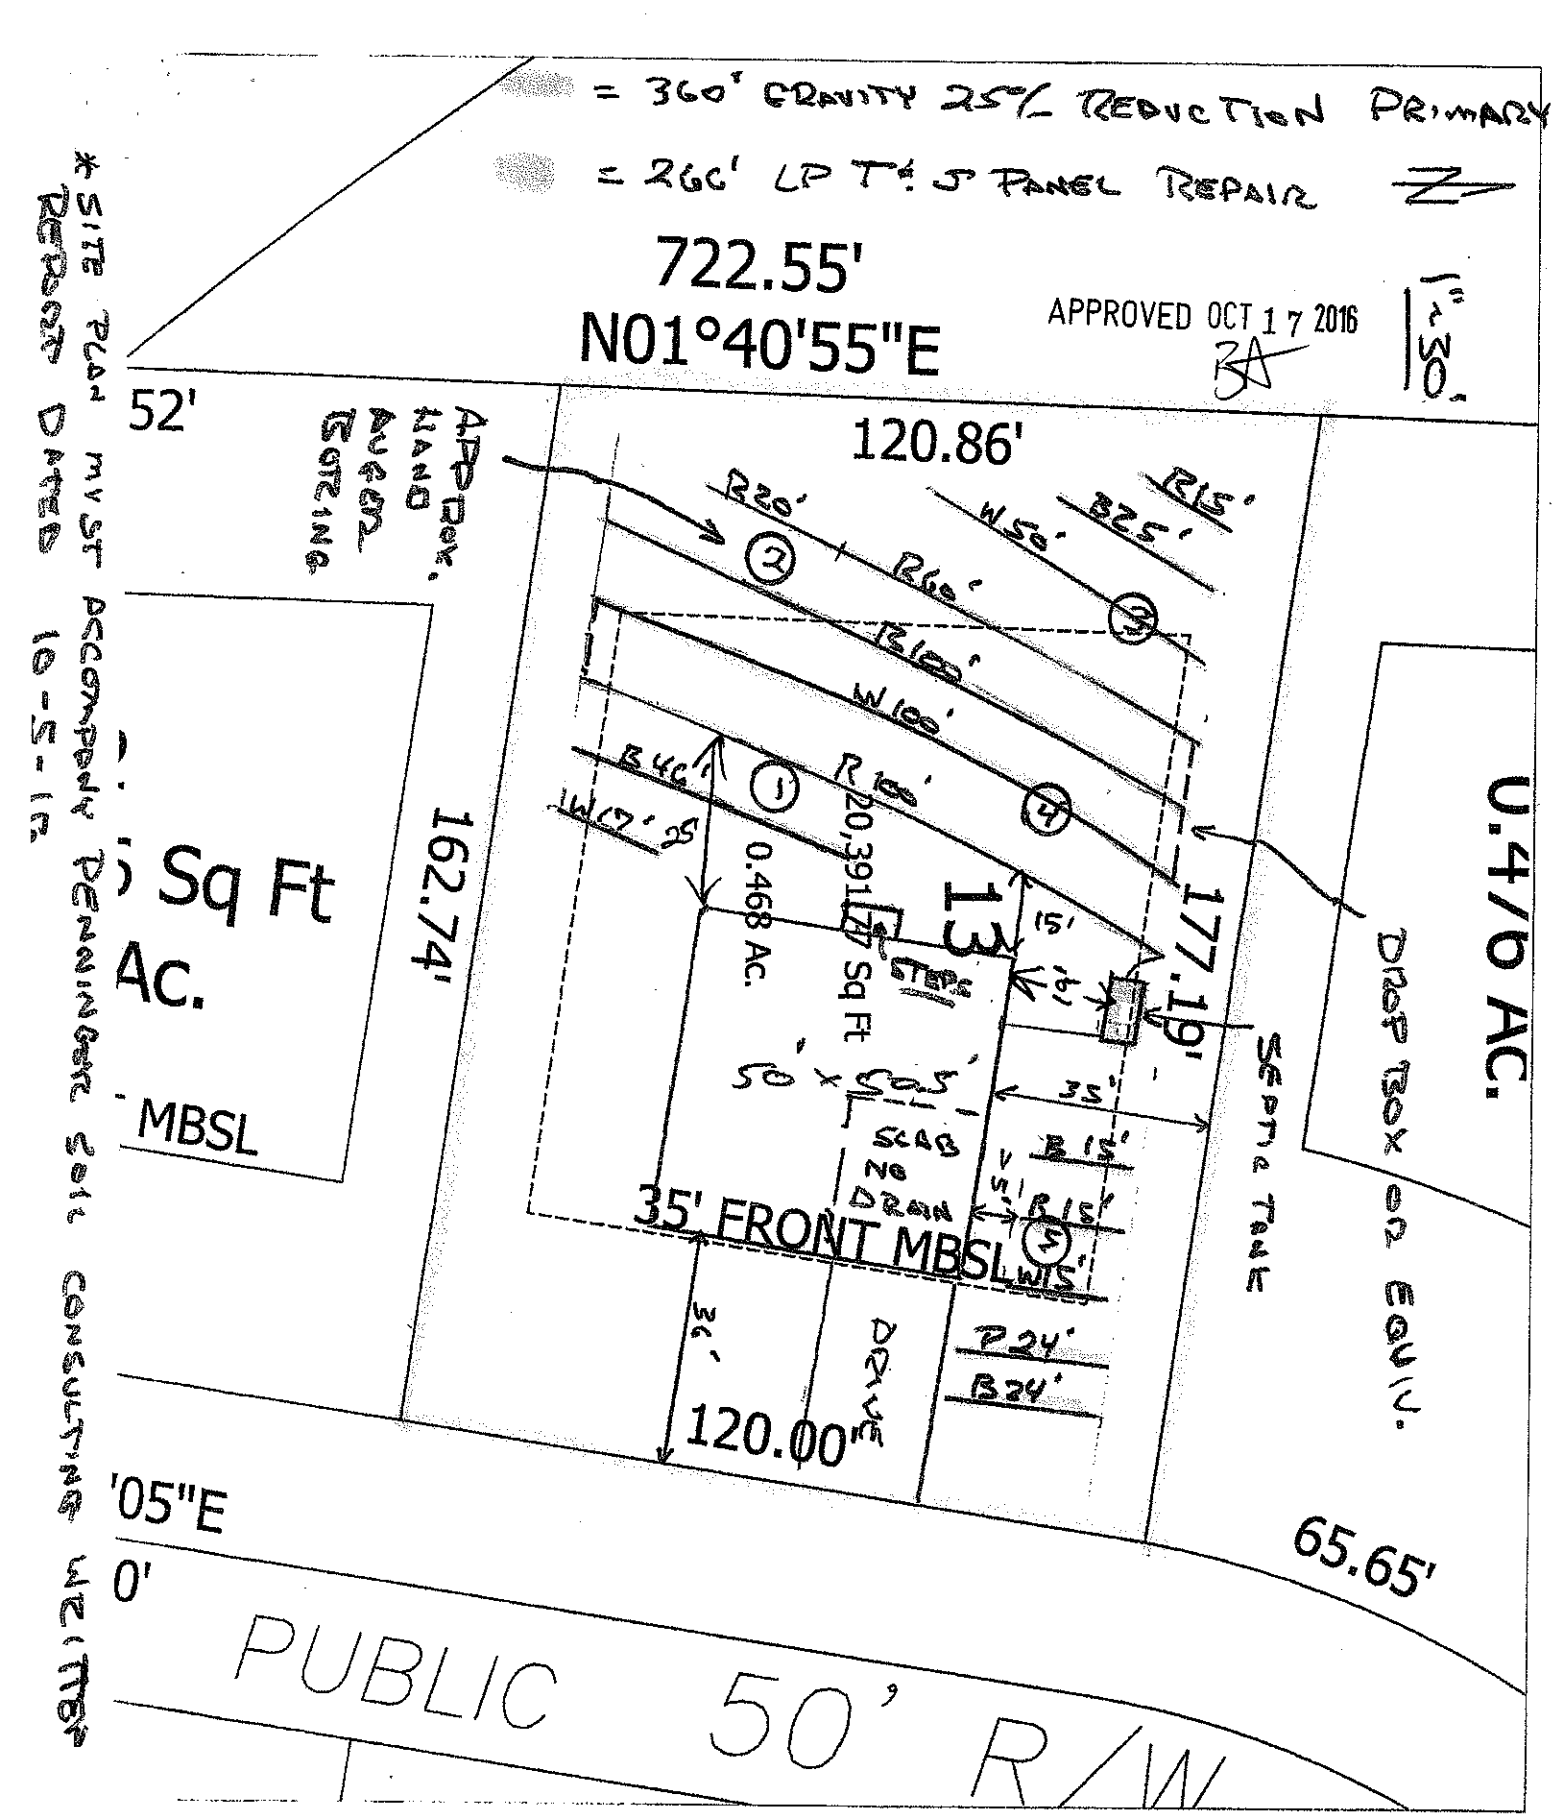
= 360' GRAVITY 25% REDUCTION PRIMARY
= 260' LP T4.5 PANEL REPAIR
722.55'
N01°40'55"E
APPROVED OCT 17 2016
1" = 50'
52'
APPROX. HAND AUGER BORING
120.86'
R20'
R60'
R100'
W100'
W50'
B25'
R15'
B46'
W17.25'
R100'
0.468 Ac.
20,391 Sq Ft
13
15'
177.19'
162.74'
TEPS
50' x 50.5'
35'
SLAB NO DRAIN
B15'
35' FRONT MBSL
LWIS'
P24'
B24'
DRIVE
120.00'
65.65'
SEPTIC TANK
DROP BOX OR EQUIV.
U.4/6 AC.
Sq Ft
Ac.
MBSL
'05"E
0'
PUBLIC 50' R/W
* SITE PLAN MUST ACCOMPANY PERMIT APPLICATION
REVISED DATED 10-5-16
Lot 13 LONE PINE MEADOWS SEPTIC
SITE PLAN - BRUCE PORTER - 10-5-16