
Part of
Joyce Kimmer
Permit

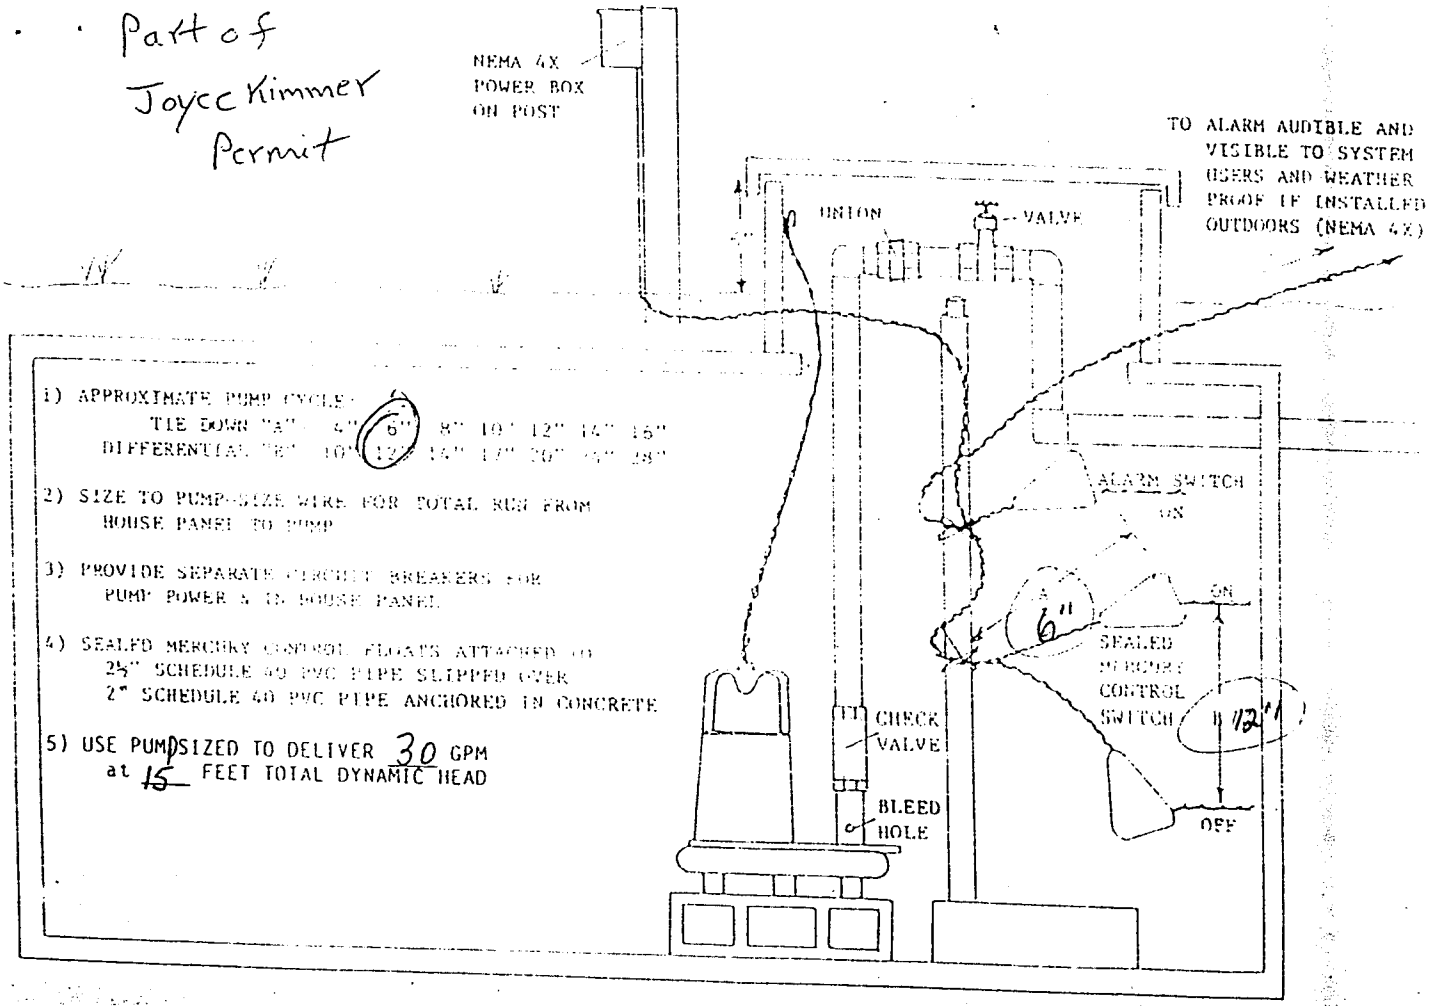

- PUMP TANK DESIGN -

ZOSTOO