
Acknowledgement Of Plans Submittal ONLY!

STEVE HEDRICK Date 1-12-05

Kenneth Odom Date 1-12-05

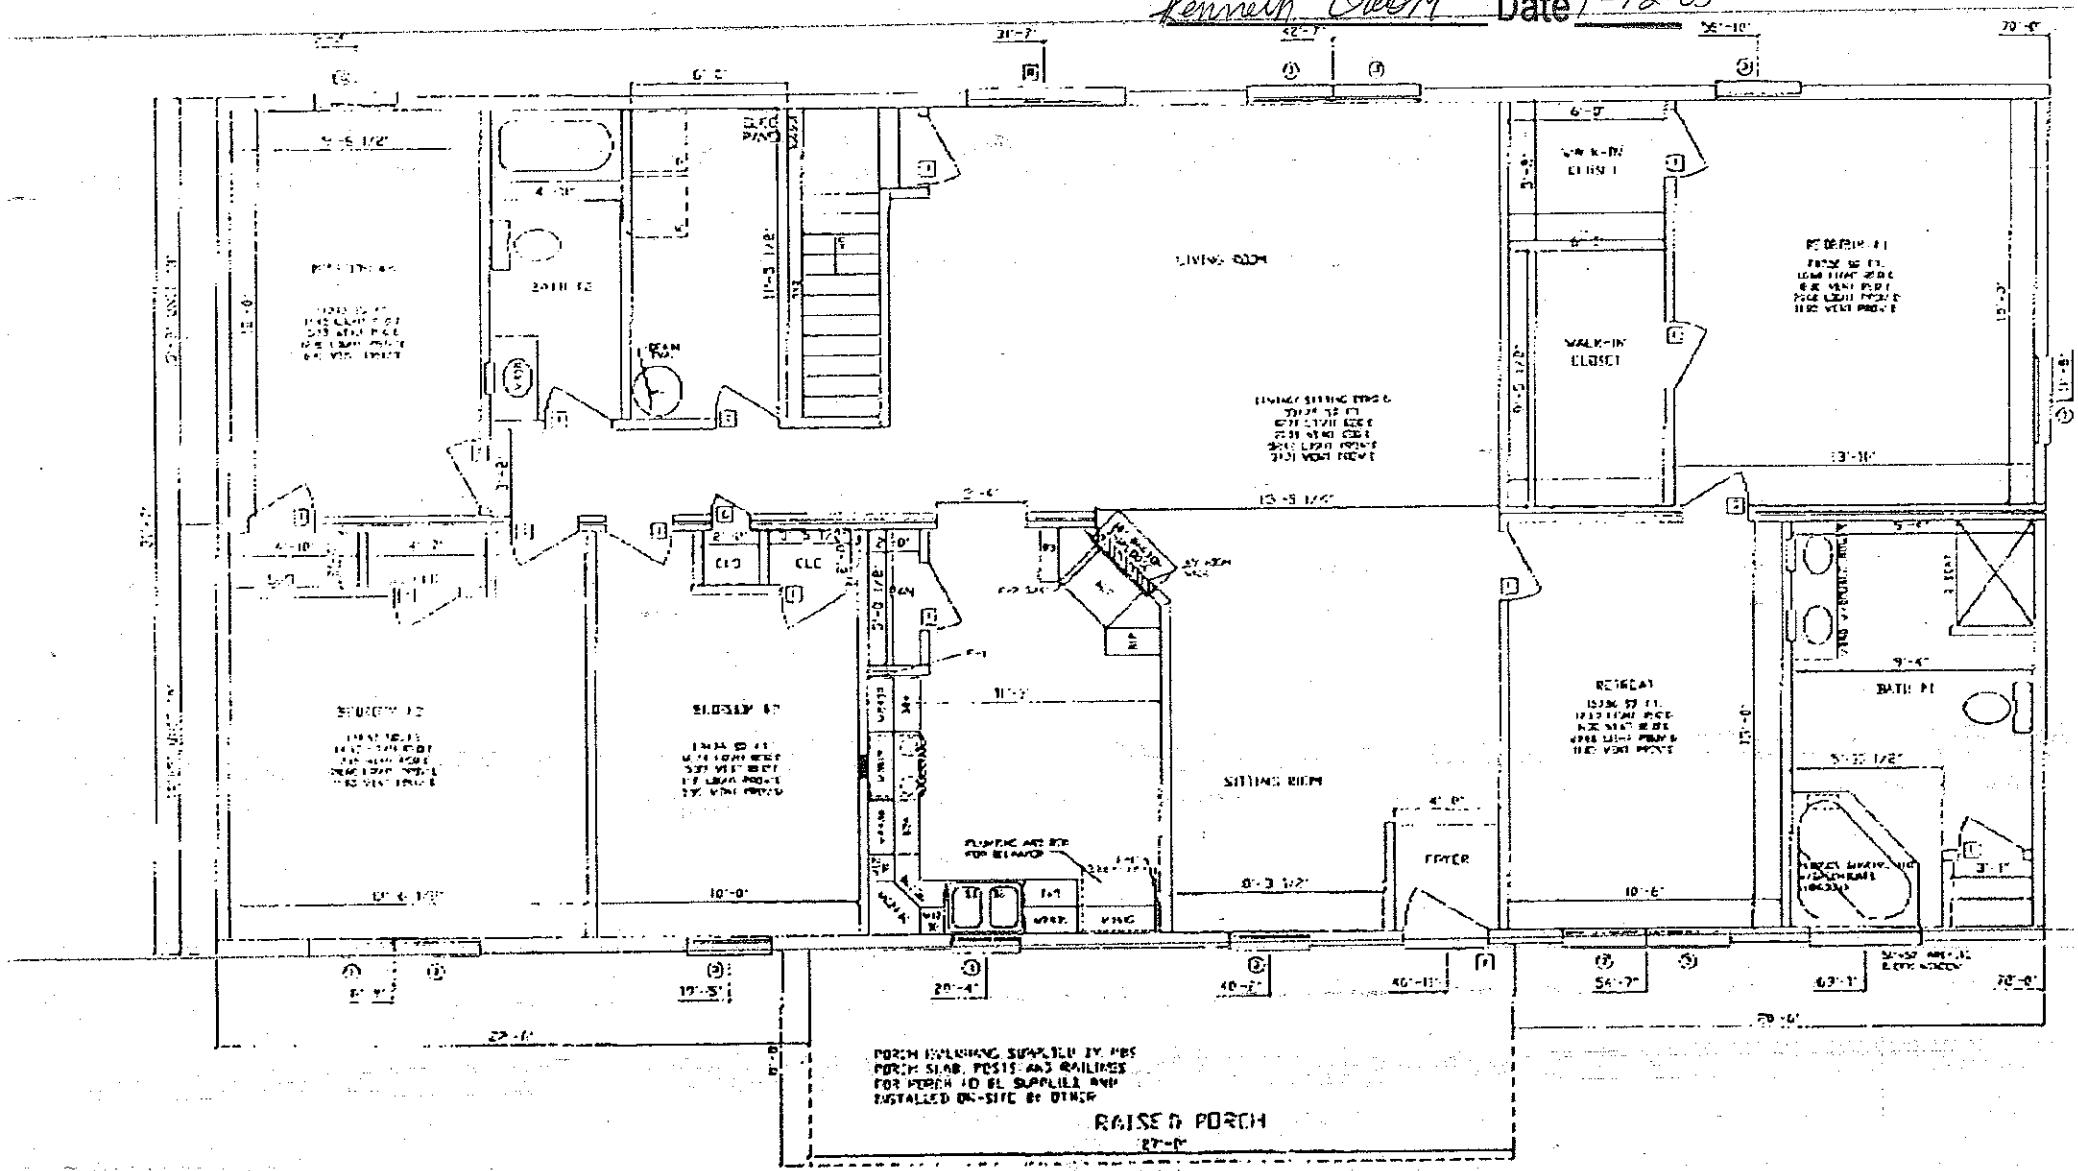

NOTE: SEE PAGE 10 FOR WINDOW AND DOOR SCHEDULES. THIS HOUSE USES MW WINDOWS

NOTES: 1. 9' CEILINGS