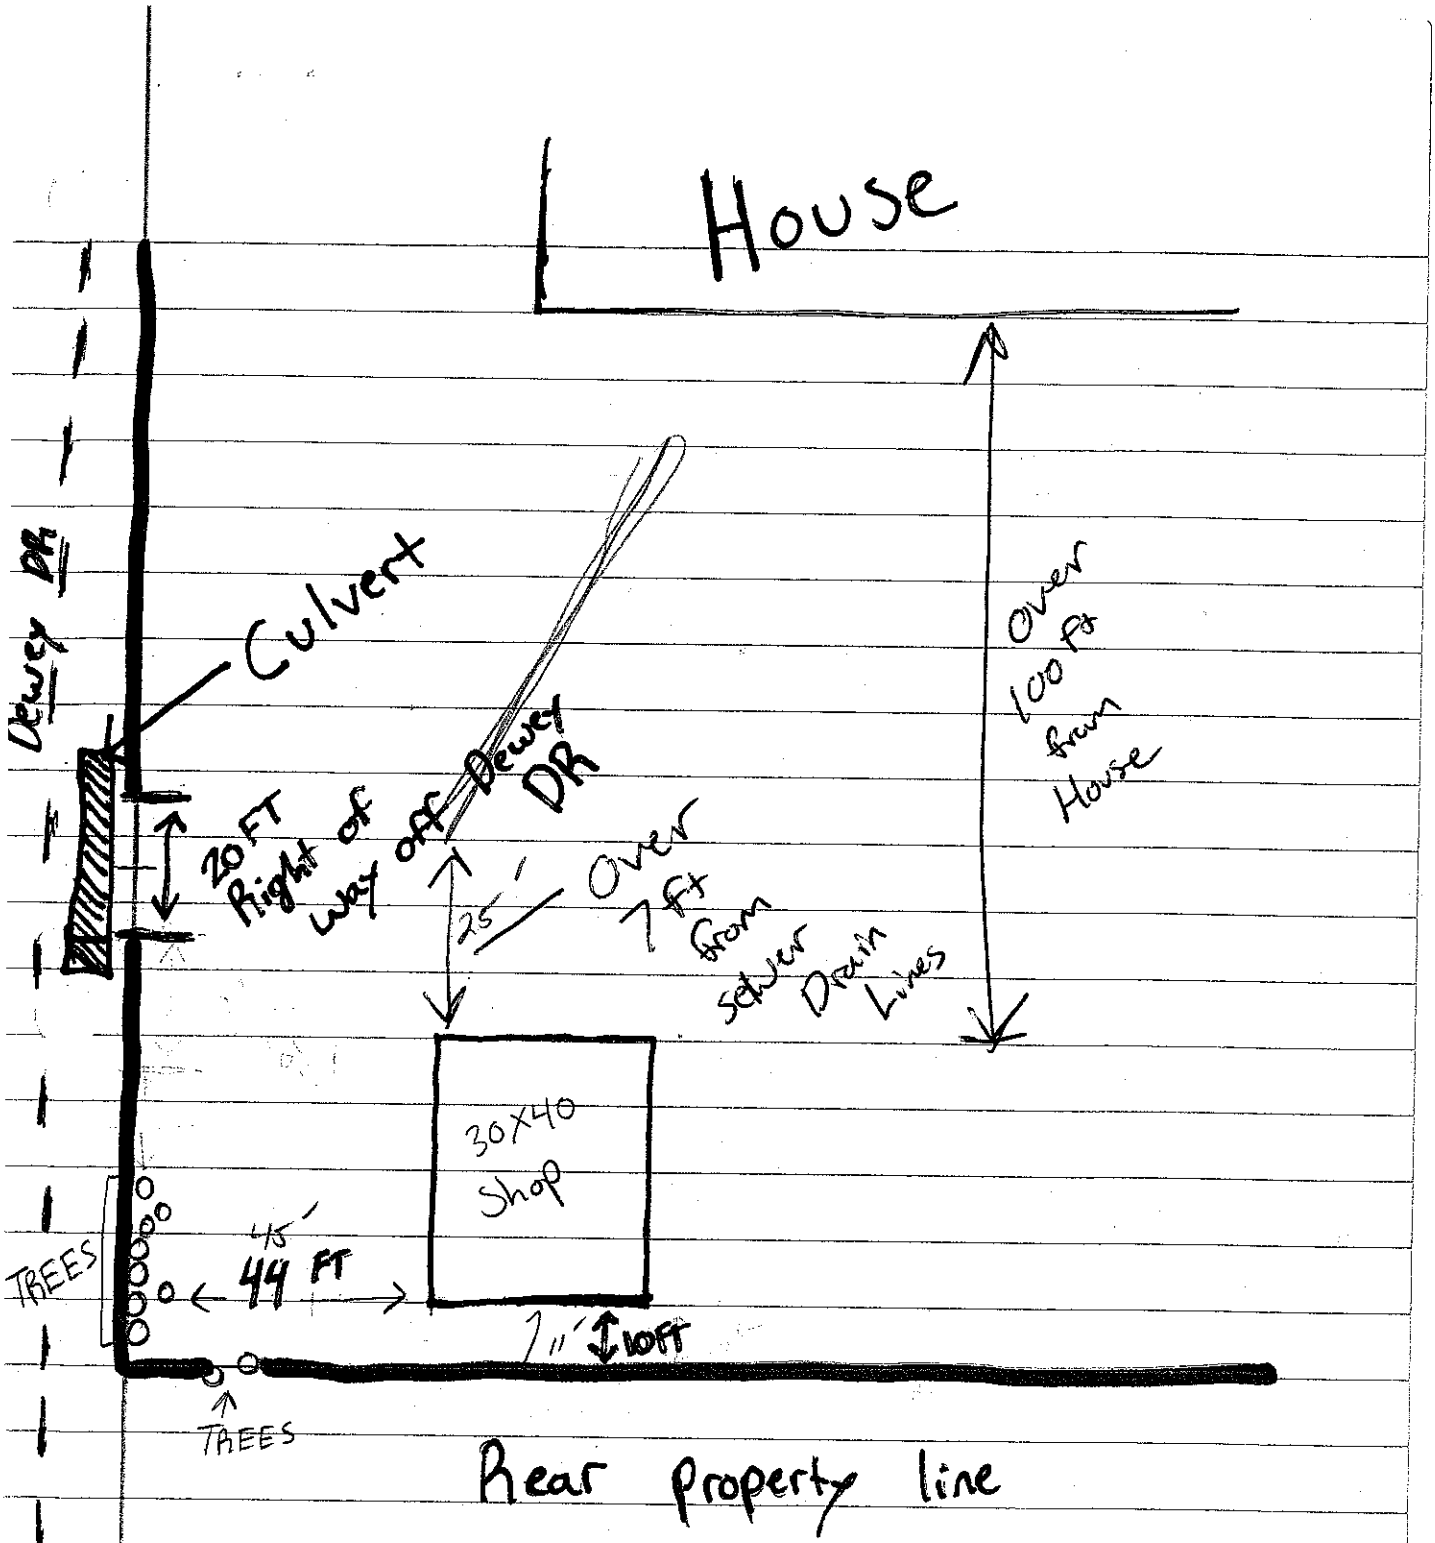

House
Culvert
Dewey DR
20 FT Right of way off Dewey DR
25'
Over 7 Ft from sewer Drain Lines
Over 100 Ft from House
30X40 Shop
45'
44 FT
TREES
11'
10FT
TREES
Rear property line