
MAR-13-2006 09:59AM FROM-SHARON ELEMENTARY SCHOOL 7049249963 T-239 P.104/005 F-583

Approved 3 BEDROOM PLAN

Acknowledgement Of
Plans Submittal ONLY!
Date 3-21-06
Date 3-22-06

NON CASED ARCH DOOR


CALLED 4-6-06 WANTED Storage OVER CLOSET, OK'D BECAUSE STILL HAS NO DOOR. LC

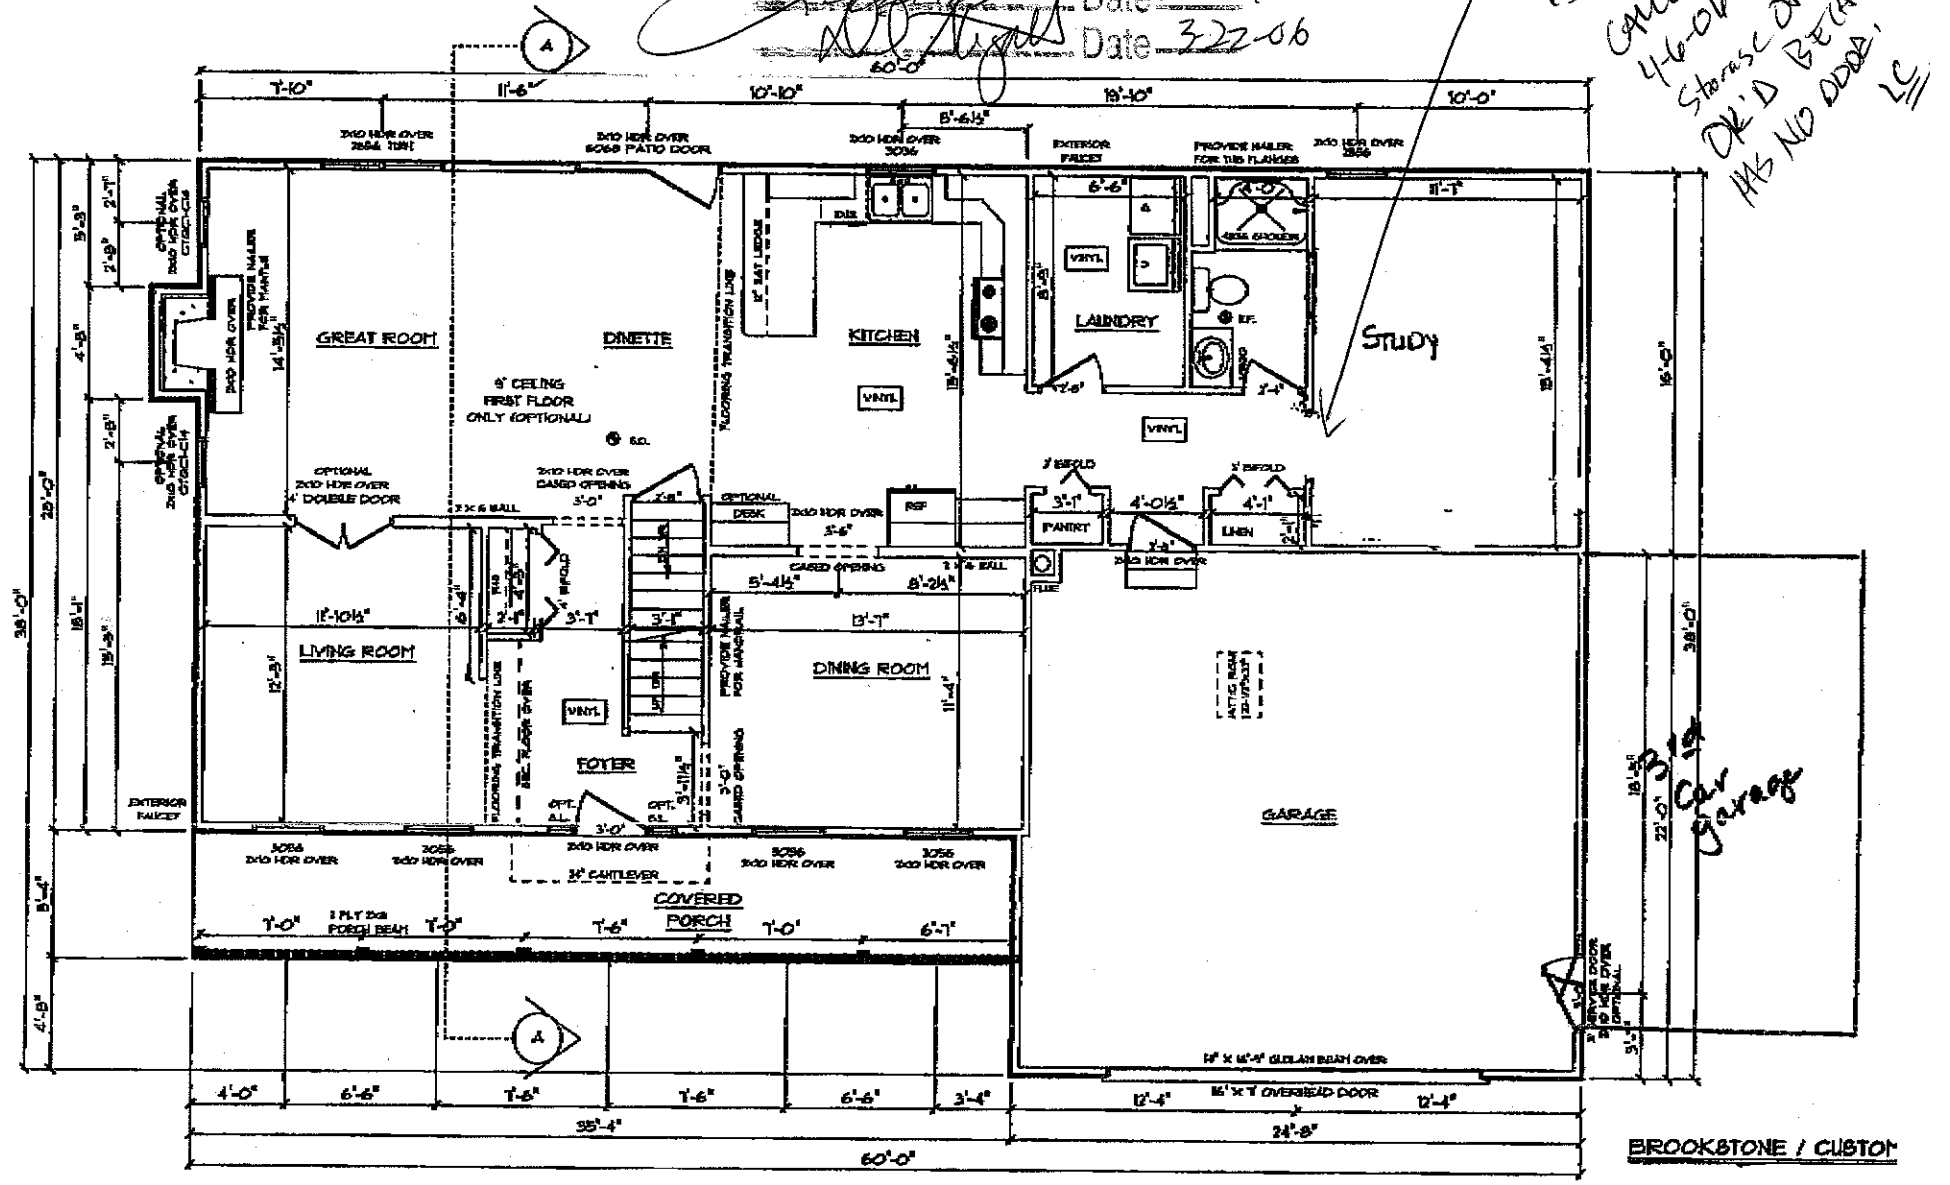

3rd Car Garage

BROOKSTONE / CUSTOM

FIRST FLOOR PLAN

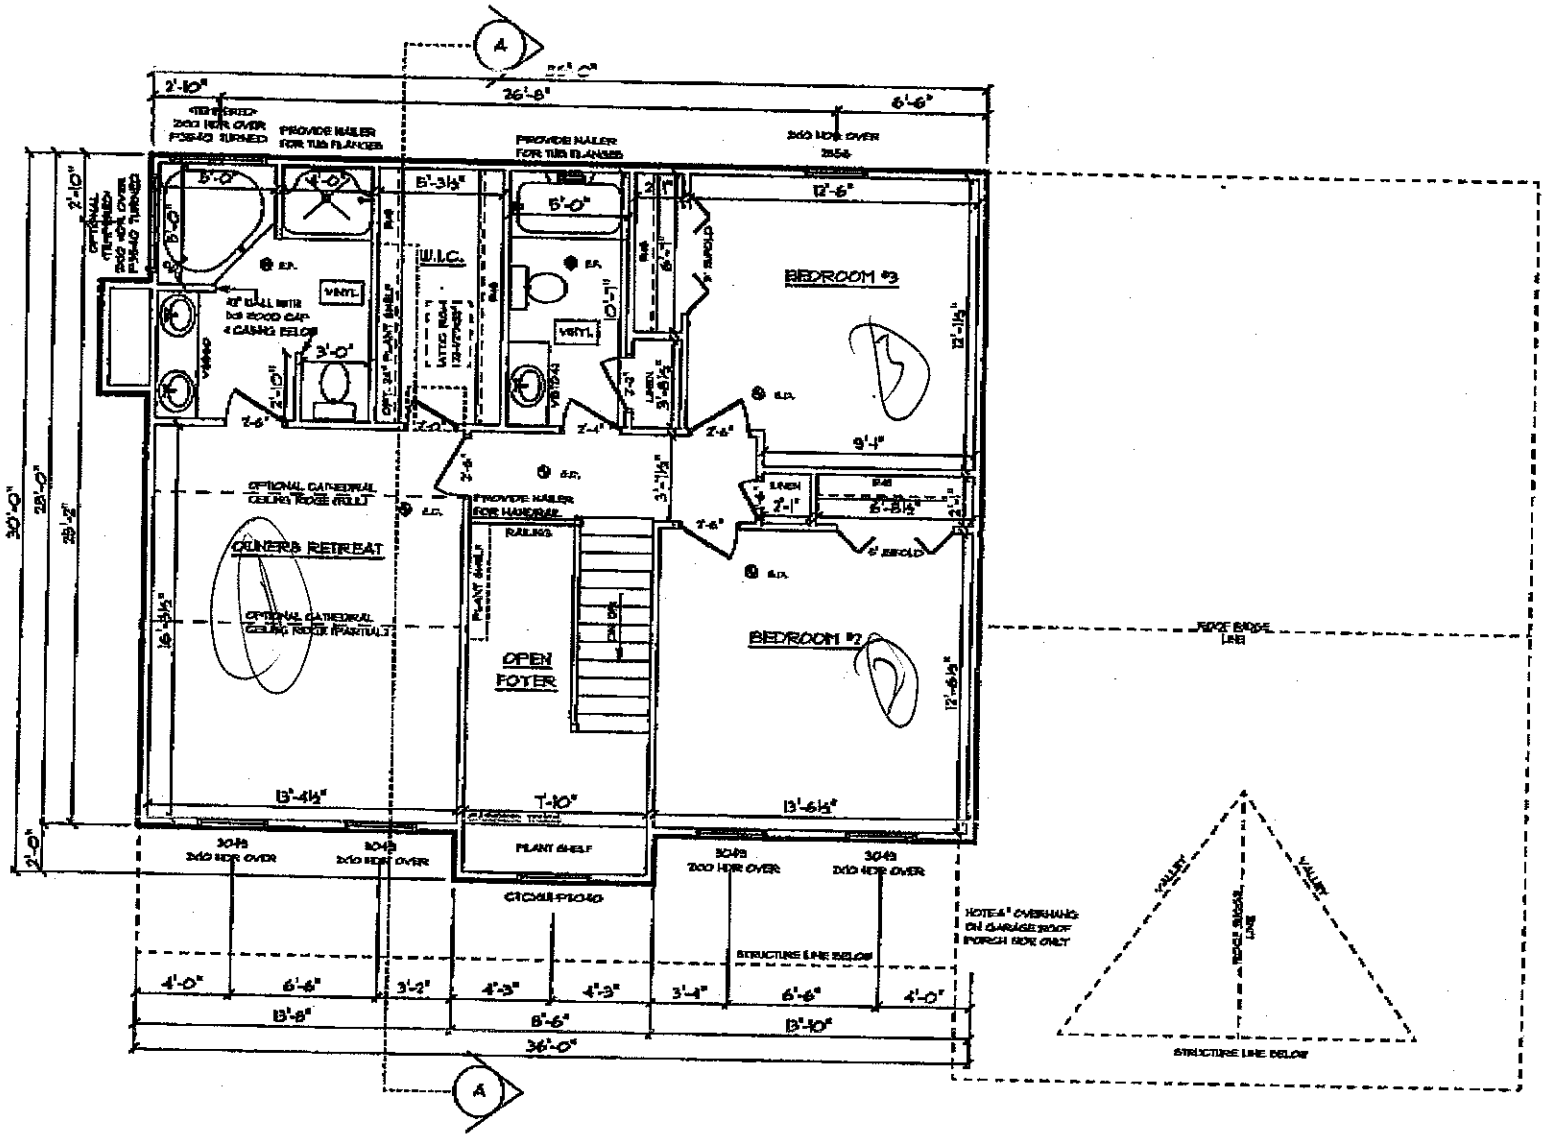

BROOKSTONE / CUSTOM

3 BEDROOM SECOND FLOOR PLAN
WITH OPTIONAL DELUXE BATHROOM