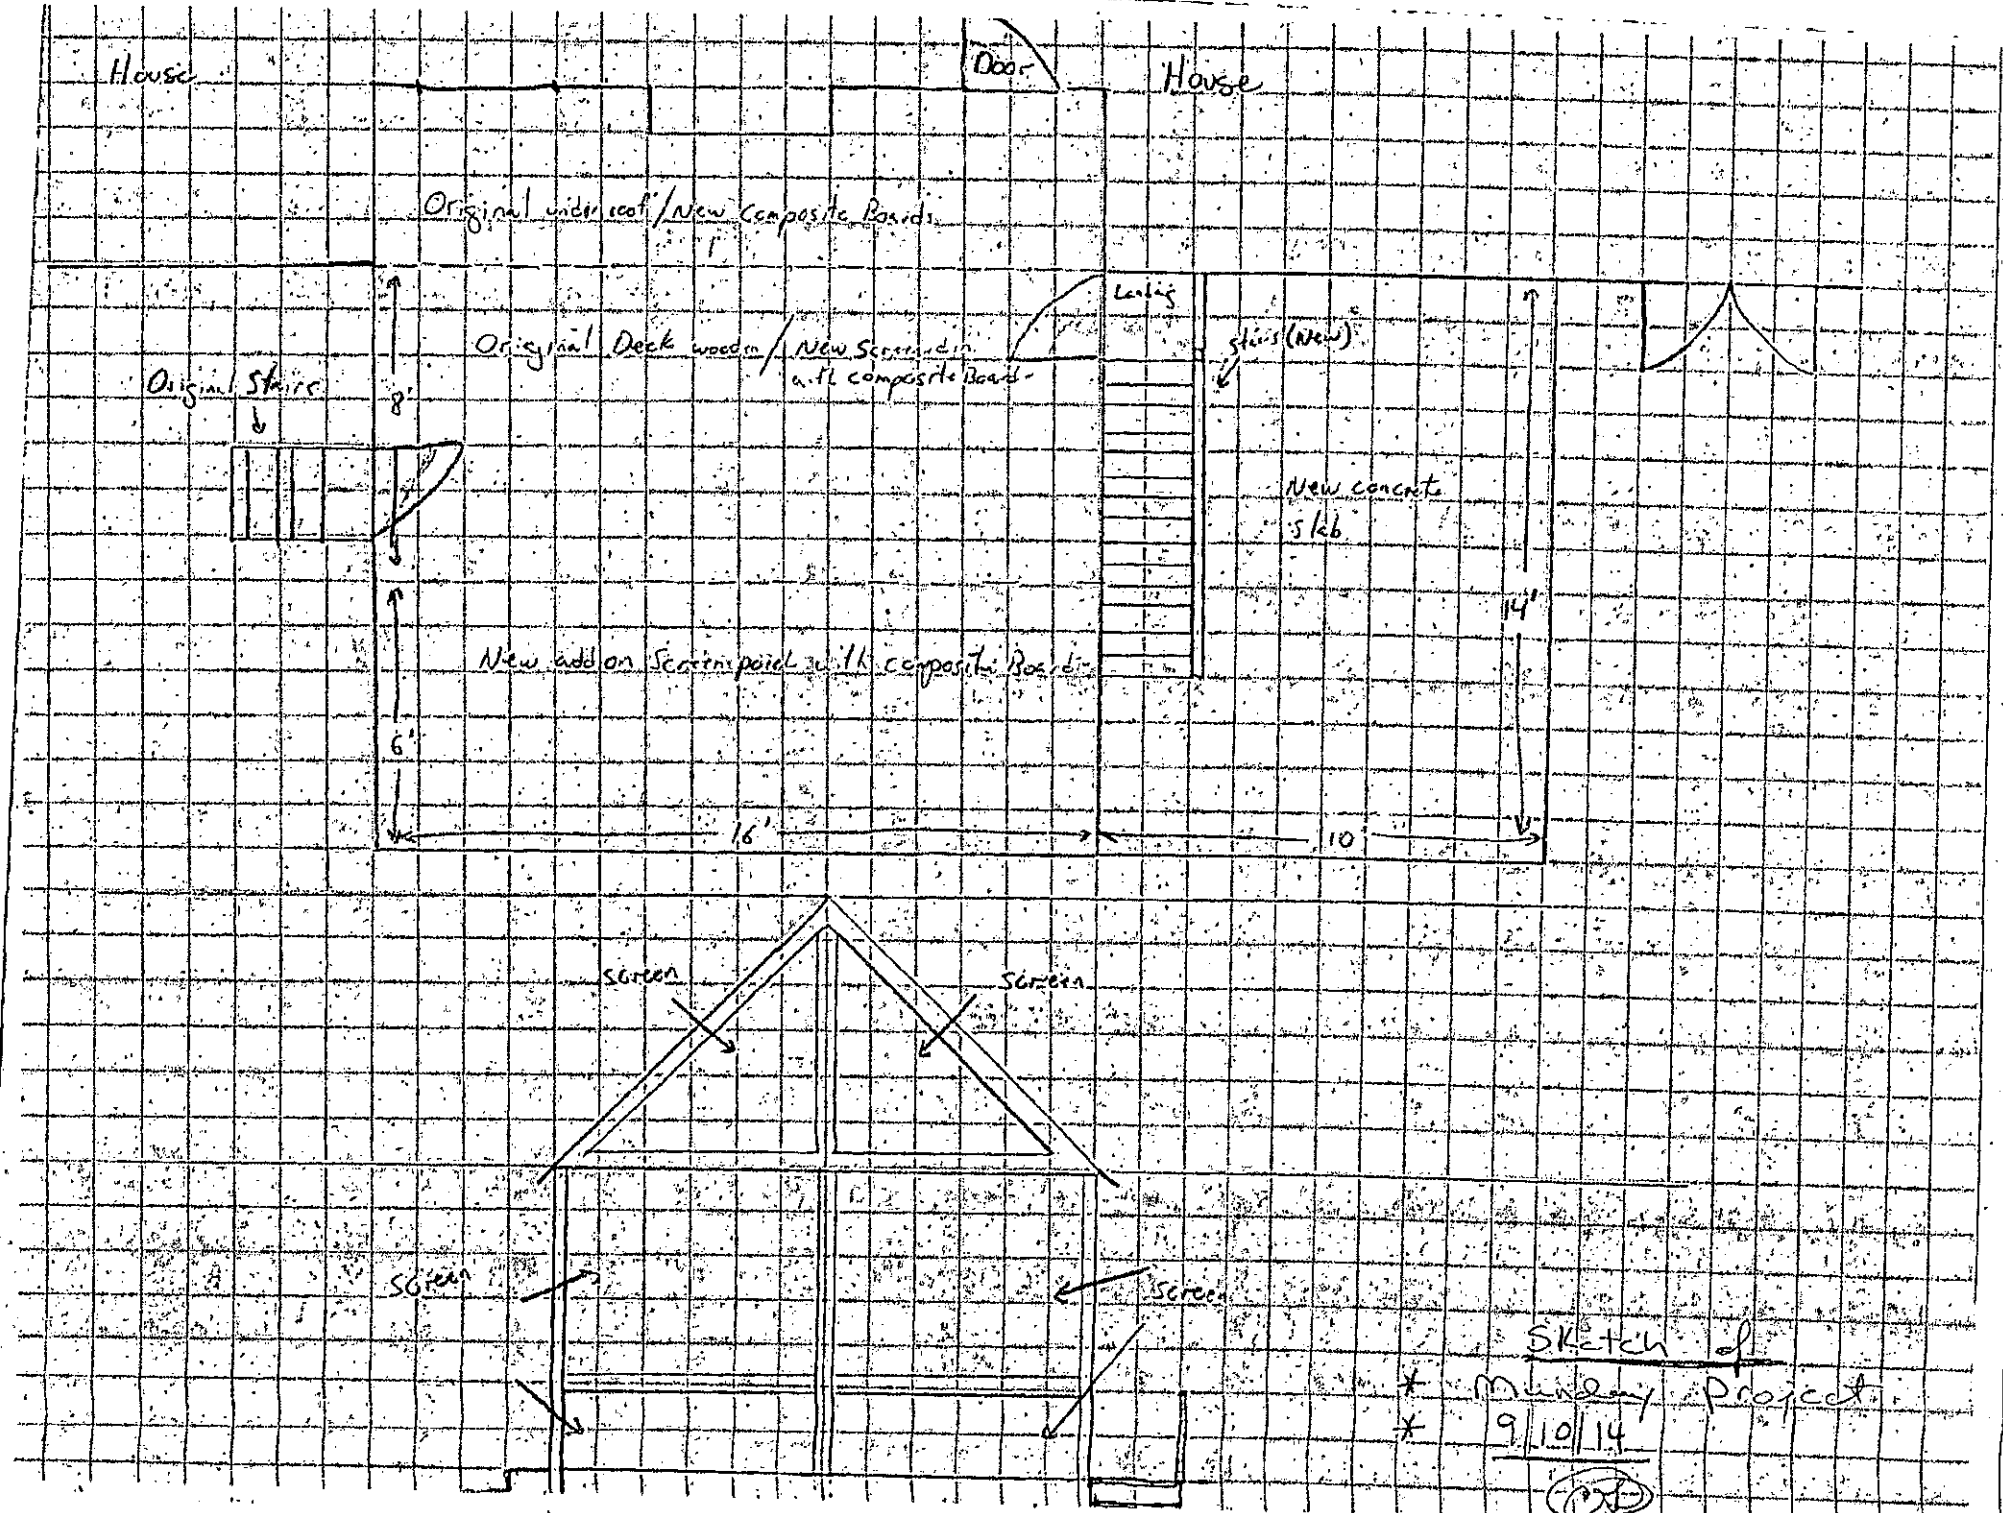

House
Door
House
Original undercoat / New Composite Boards
Original Deck wood on / New Screen in
w/ composite Boards
Original Stairs
8'
Landing
Stairs (New)
New concrete slab
14'
New add on Screen porch w/ composite Boards
6'
16'
10'
Screen
Screen
Screen
Screen
Sketch of
Mudroom Project
9/10/14