IREDELL COUNTY HEALTH DEPARTMENT

Application For Improvement Permit and/or Authorization To Construct, Existing System Inspection

(THE ABOVE PERMIT DOCUMENTS WILL BECOME INVALID IF INFORMATION PROVIDED ON THIS APPLICATION IS FALSIFIED OR CHANGED, OR IF THE SITE IS ALTERED. THE IMPROVEMENT PERMIT IS VALID FOR EITHER 60 MONTHS OR WITHOUT EXPIRATION DEPENDING UPON DOCUMENTATION SUBMITTED - APPLICATION WITH SITE PLAN 60 MONTHS, APPLICATION WITH COMPLETE, SCALED PLAT WITHOUT EXPIRATION. SEE 15A NCAC 18A .1937(f) FOR DETAILS)

1. **APPLICATION FOR:** ✓ Improvement Permit ___Authorization To Construct ___BOTH ___Existing System Inspection

2. **Page 2: *Site Plan Worksheet* Form MUST Accompany This Application**
The following optional attachments may also be submitted: ___ Survey Plat, Scaled no more than 1 Inch = 60 Feet
Place check ( ) beside whichever is submitted if applicable ___ Custom Site Plan, Scaled no more than 1 Inch = 60 Feet

3. **Applicant Information:**

Todd Ellis — 271 Cooper Farm Rd Statesville — 704-878-6633 — 704-902-0119
Applicant Name — Mailing Address — Home Phone — Work Phone

Tekkotek — 630 Sigmund Hill Dr. Statesville — 704-902-0119 — Same
Owner Name — Mailing Address — Home Phone — Work Phone

4. **Property Information:**

144 Seven Springs Loop - Statesville — Seven Springs — #94
Street Address — Subdivision Name — Section/Phase and Lot Number

Driving Directions: Old Mocksville Rd TR Chestnut Grove Rd TR 2nd Entrance to Seven Springs Lot on Right Lot #94

****

5. **RESIDENTIAL Site Development Information:** *(Check or Complete ALL that apply)*

(✓) New, Single Family Residence
( ) New, Multi-Family Residence
( ) Expansion of Existing Septic System
( ) Repair To Failing Septic System

Maximum Number of Bedrooms 3
Maximum Number of Occupants 2-4
If Expansion, Current Number of Bedrooms ___

(✓) Crawl Space Foundation?
( ) Concrete Slab Foundation?
( ) Basement w/Plumbing?
( ) Basement w/out Plumbing?

IF Non- Residential Site Development: Type of Business
Square Footage of Building
Maximum Number of Employees
Maximum Number of Seats

****

Proposed Water Supply:

New Well ( ) Existing Well ( ) Community Well ( ) City Water (✓) Other Public Water Iredell

****

Desired Septic System Type: *(You may rank in order of preference, if any)*

Alternative (1) Conventional (2) Innovative ( ) Modified Conventional ( ) Other ___ ( ) No Preference

****

Please Answer The Following To The Best of Your Ability:

( ) Yes (✓) No Does the site contain any jurisdictional wetlands?
( ) Yes (✓) No Is any non-domestic sewage (i.e. industry) to be generated?
( ) Yes (✓) No Is the site subject to approval by any other public agency?

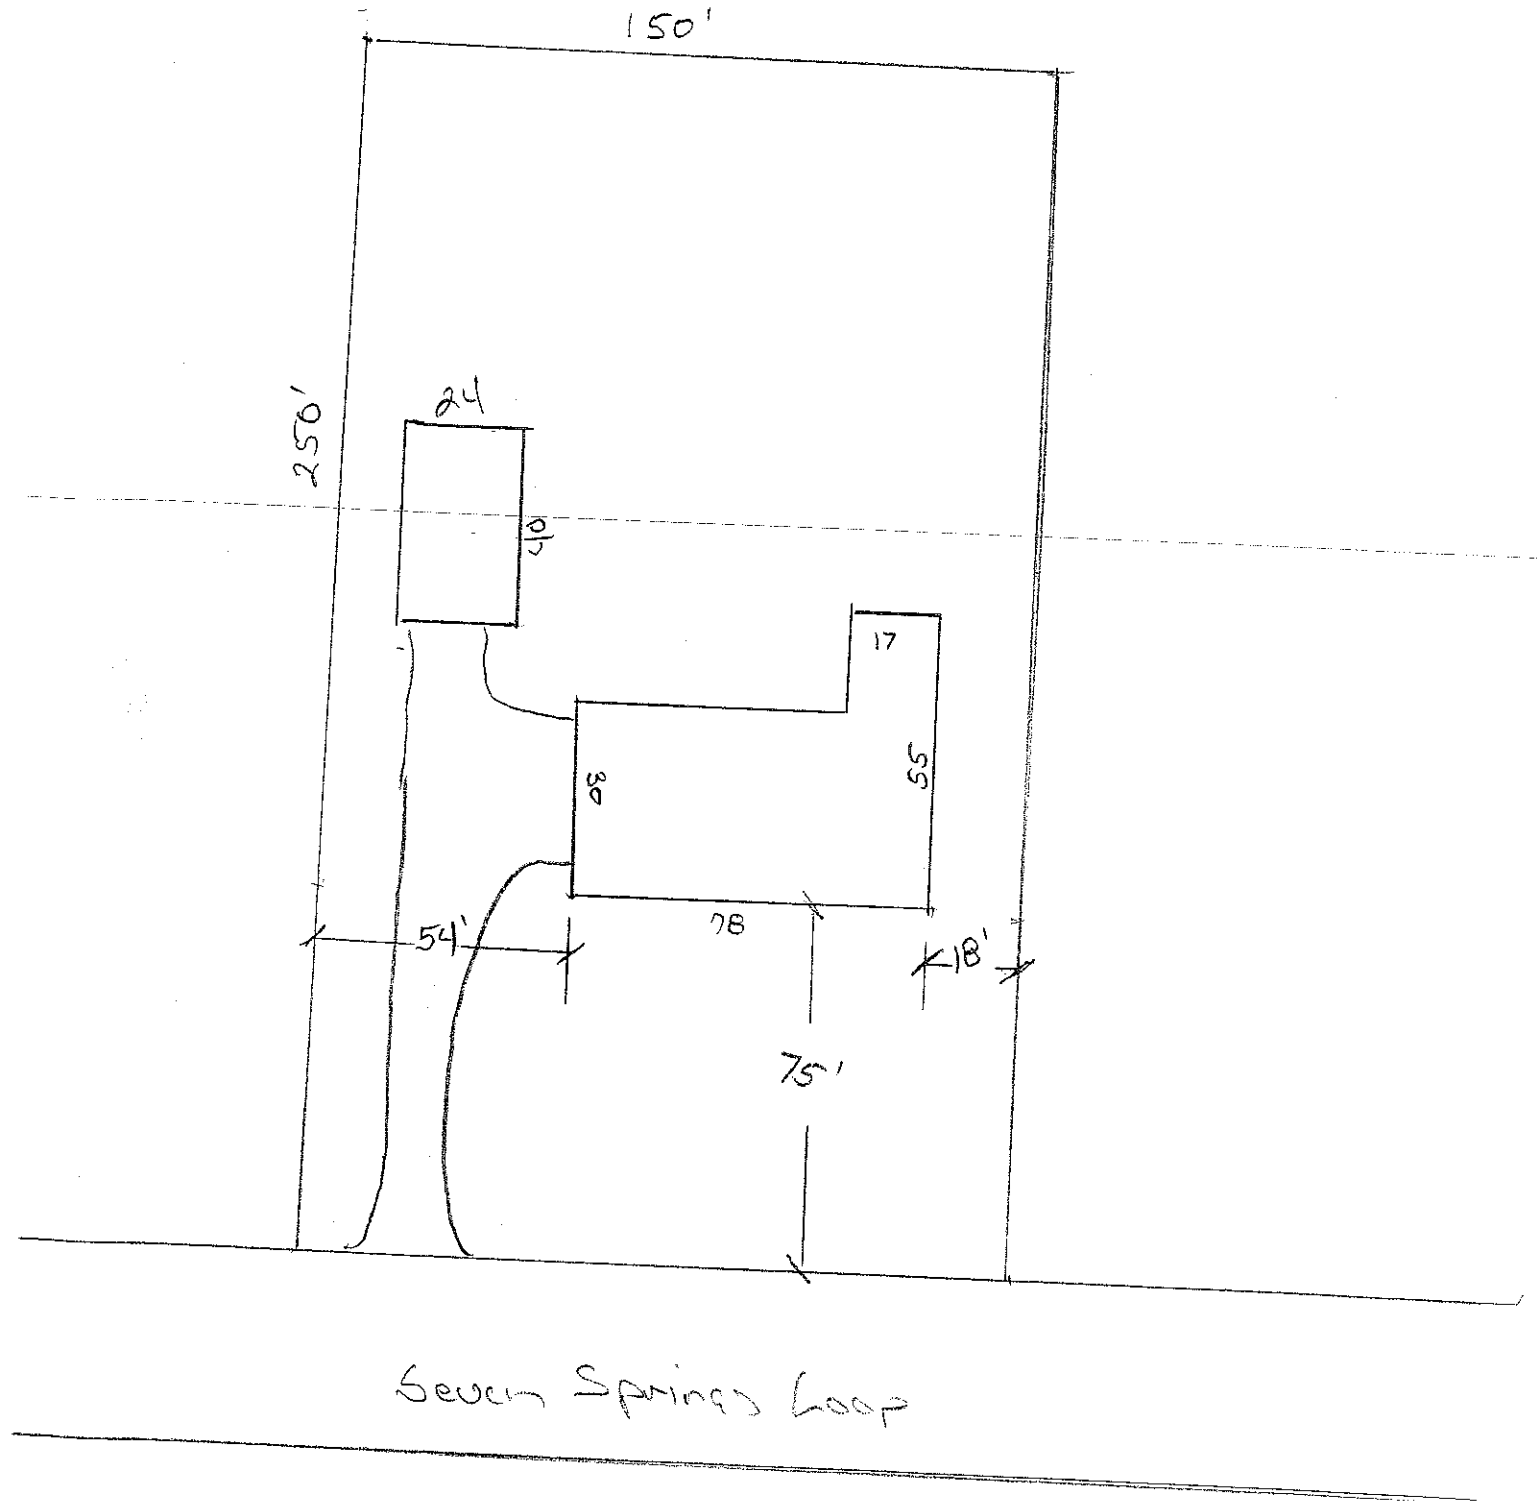
****

I this application and certify that the information provided herein is true, complete, and correct. Authorized county and state officials are granted right of nduct necessary inspections to determine compliance with applicable laws and rules. I understand that I am solely responsible for the proper identification of all property lines and corners and making the site accessible so that a complete site evaluation can be performed.

ture: Todd Ellis

Property owner or owner's legal representative signature (SIGNATURE REQUIRED)

6/1/05
DATE


150'
250'
24
16
17
30
55
54'
78
18'
75'
Seven Springs Loop