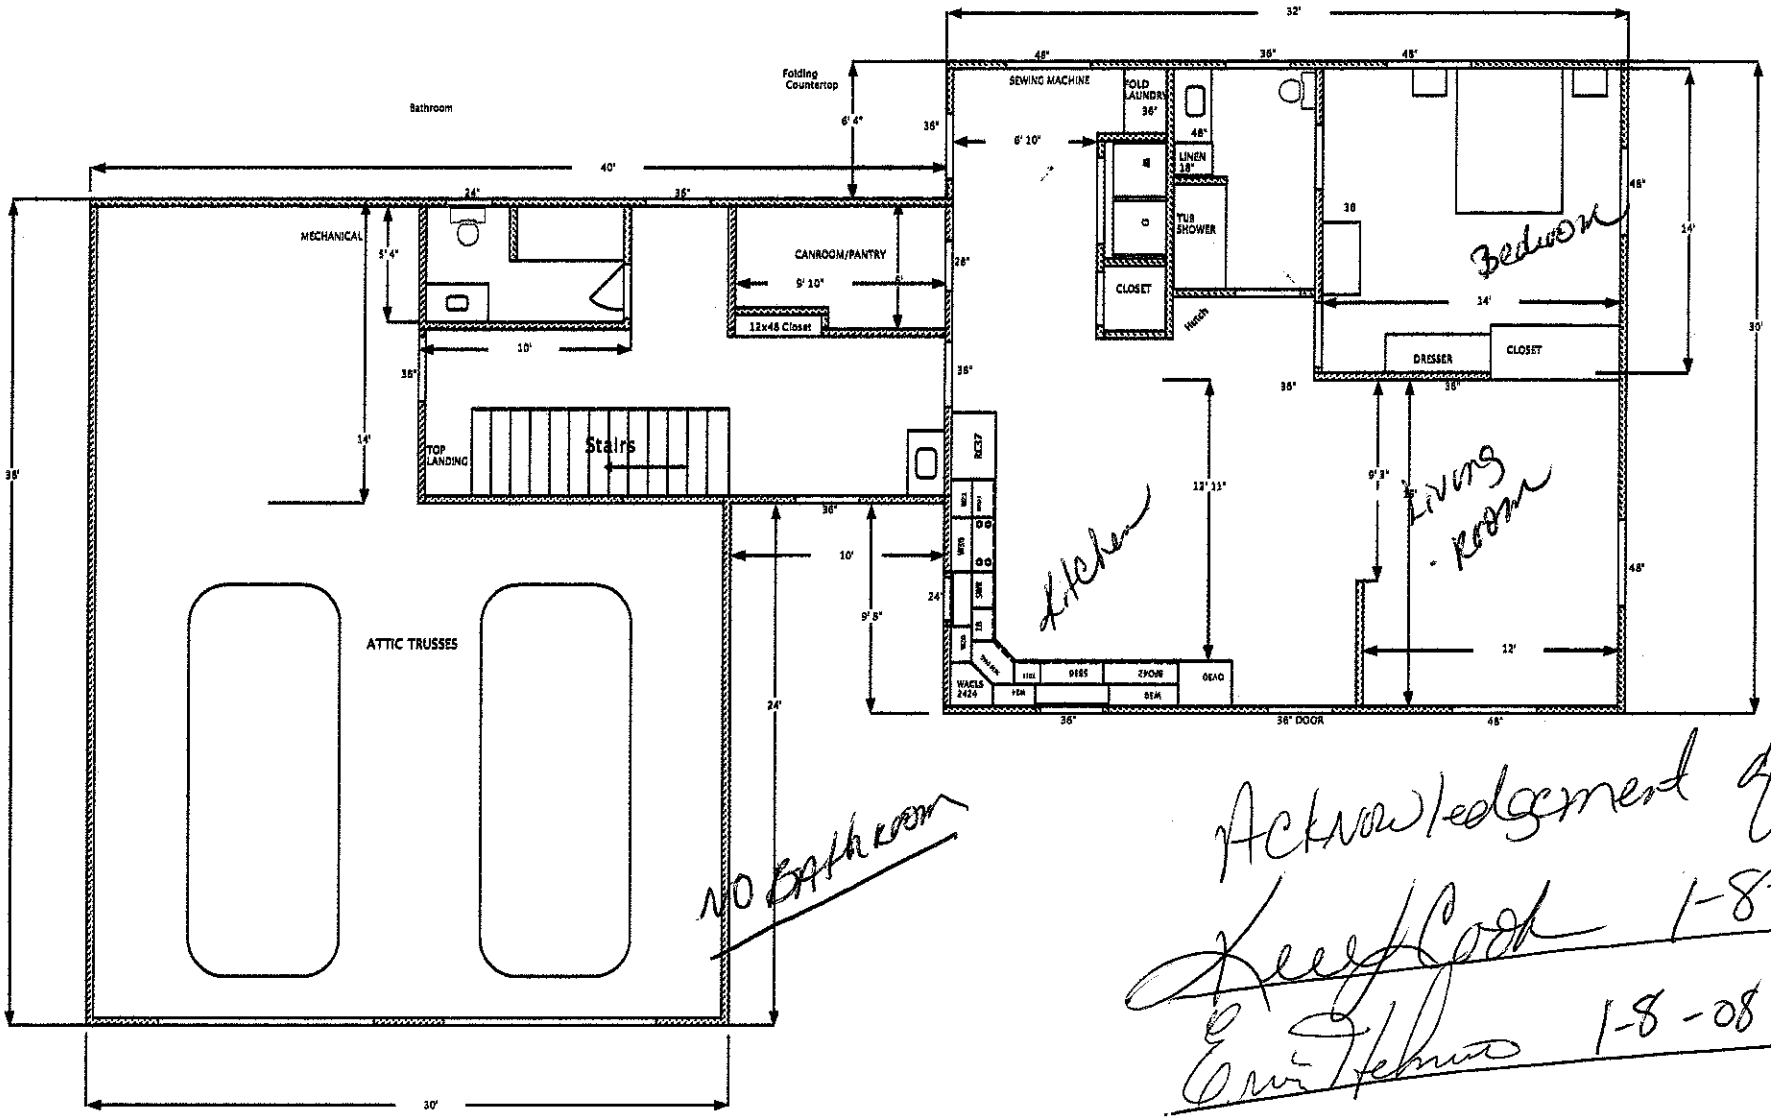


No Bathroom

Acknowledgement of Plans

Lee Cook 1-8-08

Eric Helmus 1-8-08