4771005107

IREDELL COUNTY HEALTH DEPARTMENT

(SEPTIC TANK) IMPROVEMENTS PERMIT AND CERTIFICATE OF COMPLETION

(Ground Absorption Sewage Disposal System -- G. S. Chapter 130-Article 13C)

OWNER OR CONTRACTOR Mark Holcomb DATE 9/8/88 PERMIT NO. 19 A

PHONE: Business ______ Home 528-5294

LOCATION 115 N. TR Shinnville Rd. Pass Store X Creek 1 mile on R. lot. S. R. No. ______

SUBDIVISION NAME Tolbert Estates LOT NO. 30 SECTION OR BLOCK NO. ______

House (✓) Mobile Home ( ) Business ( ) Other ______

No. Bedrooms 3 No. Bathrooms 3

Garbage Disposal Unit Yes ( ) No (✓)

Auto. Dishwasher Yes ( ) No (✓)

Auto. Wash. Machine Yes (✓) No ( )

Site Suitable Yes (✓) No ( )

Character & Porosity of Soil clayey

Percolation Rate .4 gpd/ft2


Topography 6%

Depth to Water Table 4'+

Rock or other impervious formations none observed

Lot Area ______

______ Basement with Plumbing ______ Basement without Plumbing ______ No Basement

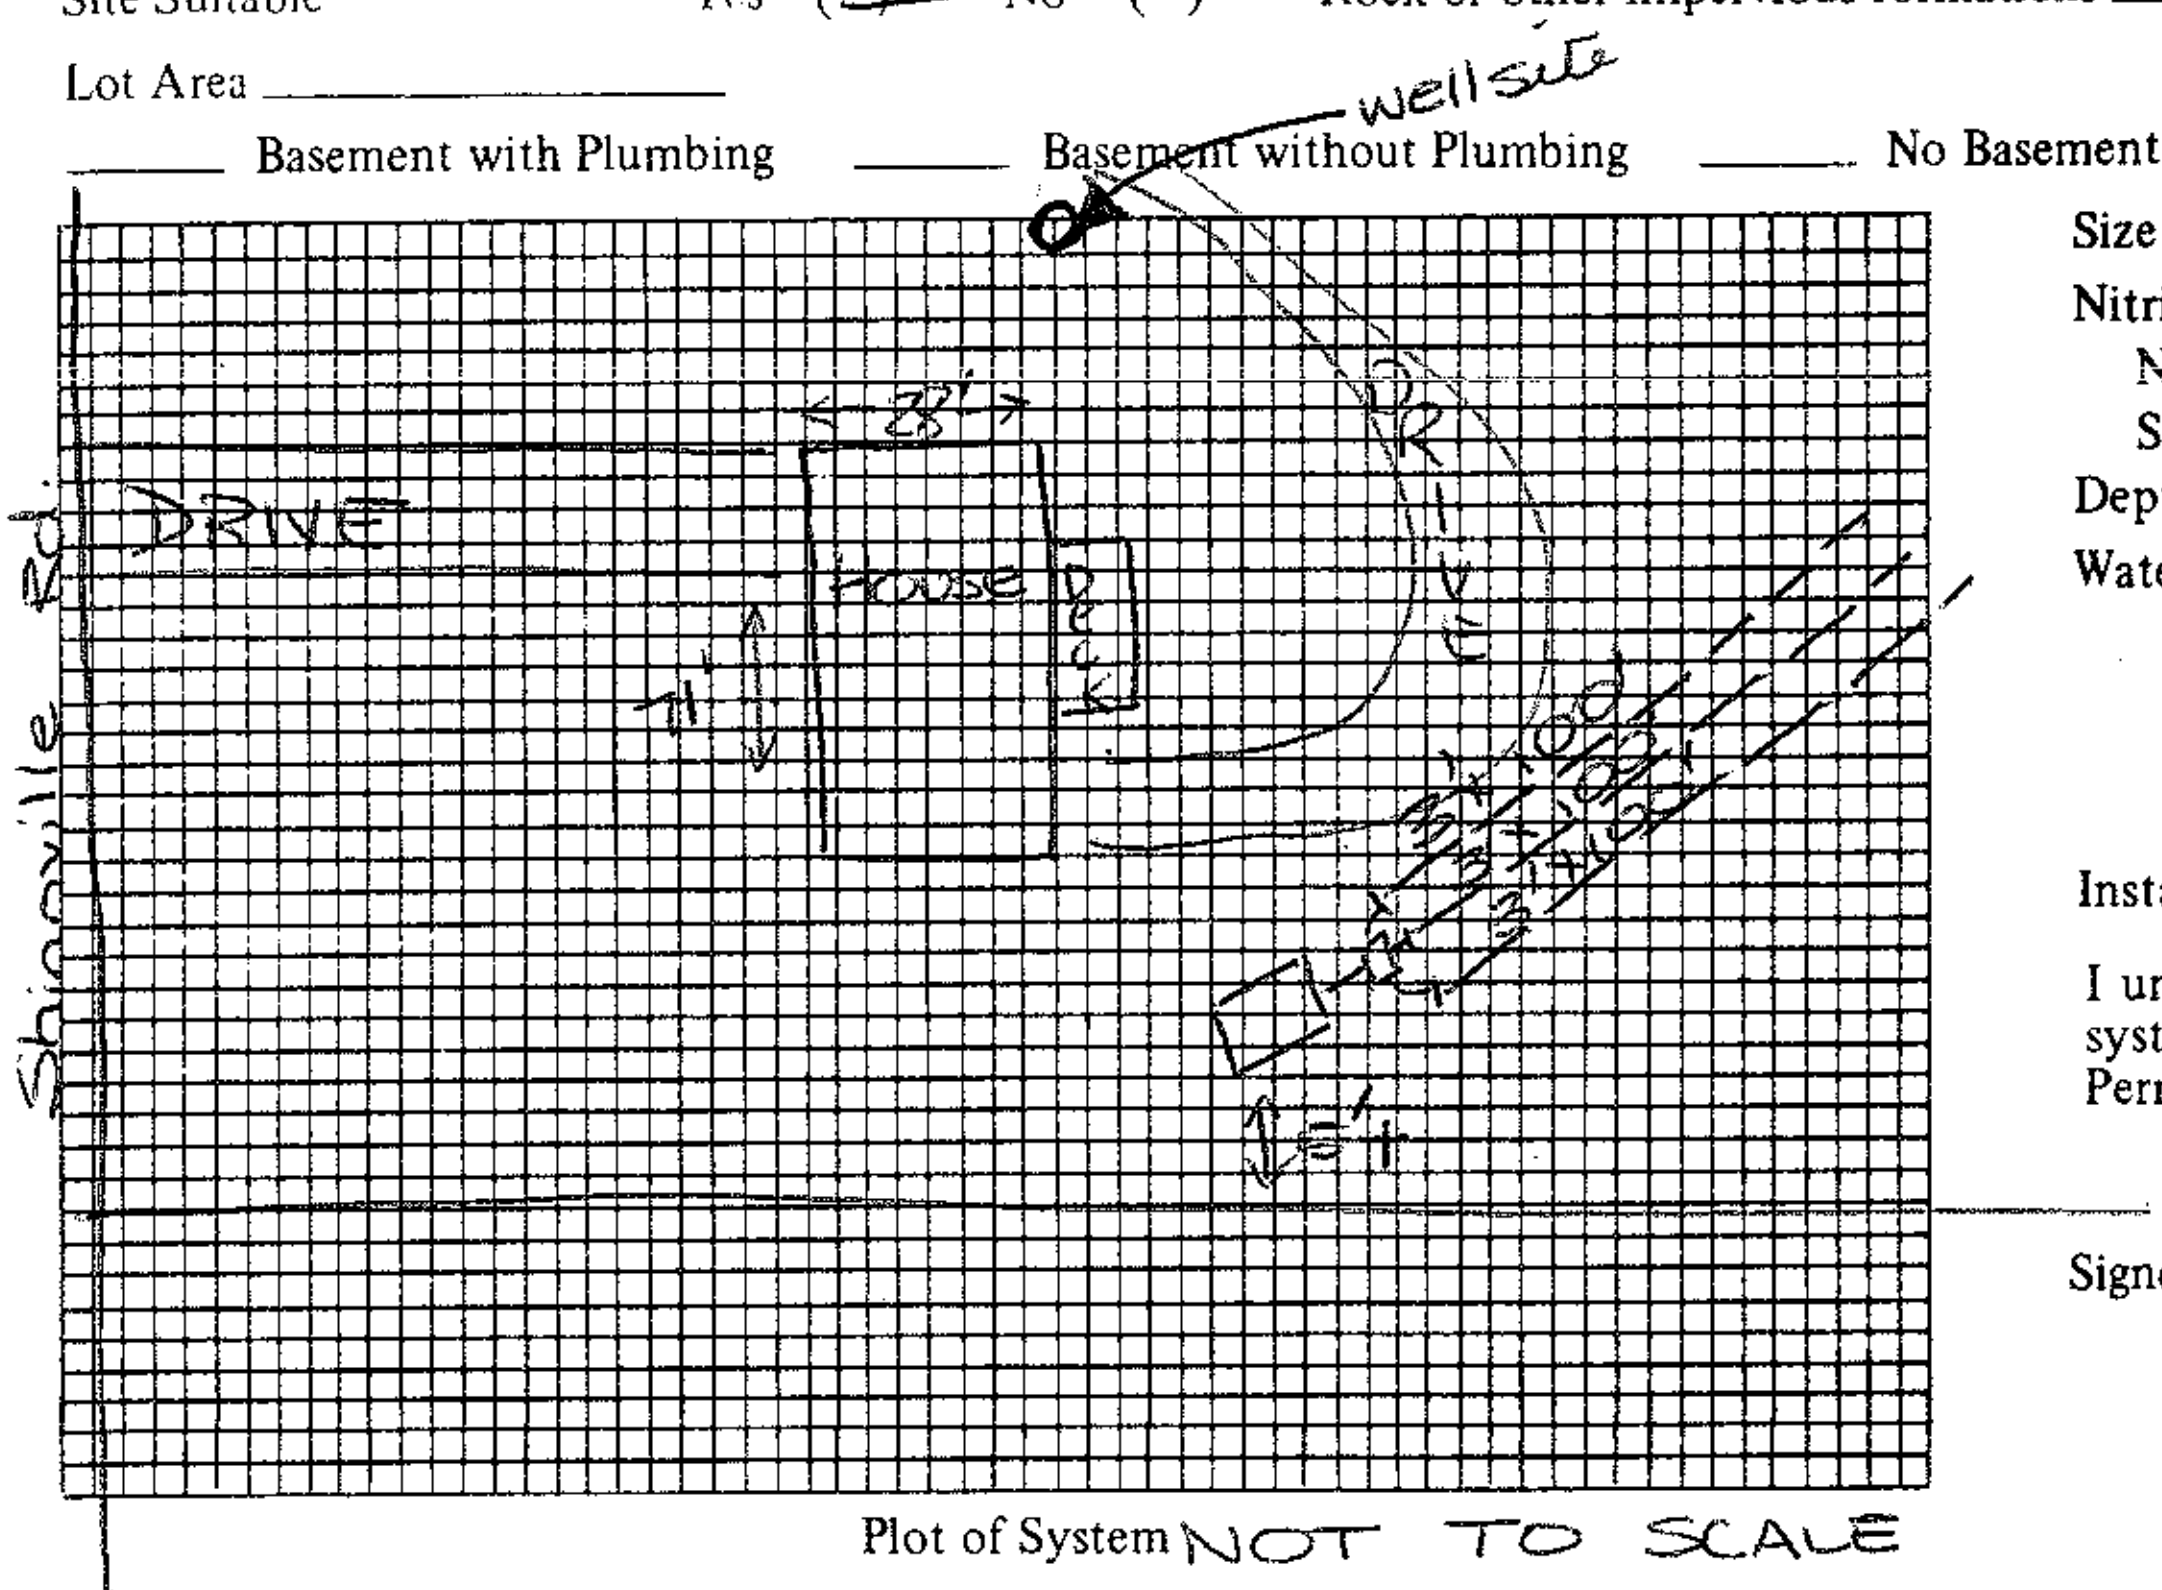

Plot of System NOT TO SCALE

Size of Tank 1000 Gals.

Nitrification Field:

No. of Lines 3

Sq. Ft. 900 Linear Ft. 300

Depth of Stone in Lines 12"

Water Supply: Individual (x)

Public ( )

Installed by Wayne Potts

I understand and agree to install septic tank system as specified on this Improvements Permit.

Signed: ______

IMPROVEMENTS PERMIT BY Andre C. Price

COMMENTS: ______

CERTIFICATE OF COMPLETION BY Andre C. Price DATE 9/8/88

EXISTING SYSTEM CHECKED BY: ______ DATE ______

CONSTRUCTION MUST COMPLY WITH ALL OTHER APPLICABLE STATE AND LOCAL REGULATIONS.

Permit is VOID if any unauthorized changes are made in installation of system and/or if any false information is supplied in making Improvements Permit.

Health Dept. Copy: White Inspection Dept. Copy: Yellow Sanitarian's Copy: Pink Owner's Copy: Gold

8096

IREDELL COUNTY HEALTH DEPARTMENT

(SEPTIC TANK) IMPROVEMENTS PERMIT AND CERTIFICATE OF COMPLETION
(Ground Absorption Sewage Disposal System -- G. S. Chapter 130-Article 13C)

OWNER OR CONTRACTOR Mark Holcomb DATE 3/23/88 PERMIT NO.

PHONE: Business Home 528-5294

LOCATION 115 N TR Shinnville Rd. Pass Store X Creek
1 mile on R. Lot S. R. No.

SUBDIVISION NAME Talbert Estates LOT NO. 30 SECTION OR BLOCK NO.

House (✓) Mobile Home ( ) Business ( ) Other


No. Bedrooms 3 No. Bathrooms 3

Garbage Disposal Unit	Yes ( )	No (✓)	
Auto. Dishwasher	Yes (✓)	No (✓)	
Auto. Wash. Machine	Yes (✓)	No ( )	
Site Suitable	Yes ( )	No ( )	

Character & Porosity of Soil clayey
Percolation Rate ~.4 gpd/ft² @ 60"
Topography
Depth to Water Table 4'+
Rock or other impervious formations none observed

Lot Area 5 ACRES

✓ Basement with Plumbing ____ Basement without Plumbing ____ No Basement

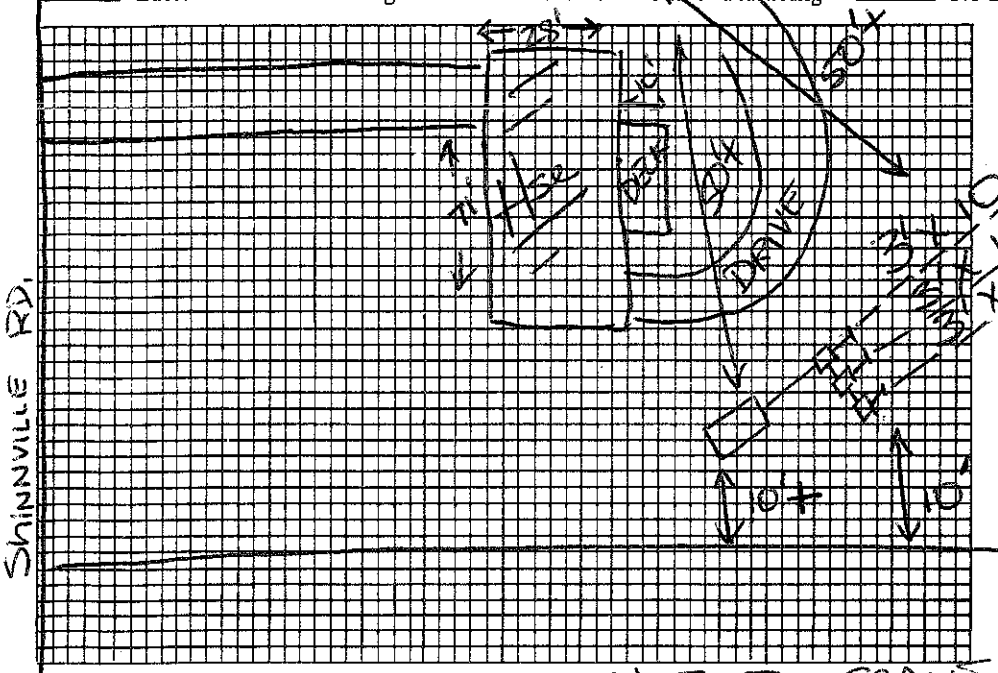

Plot of System NOT TO SCALE

Size of Tank 1000 Gals.
Nitrification Field:
No. of Lines 3
Sq. Ft. 900 Linear Ft. 300
Depth of Stone in Lines 12"
Water Supply: Individual (✓)
Public ( )

Installed by

I understand and agree to install septic tank system as specified on this Improvements Permit.

Signed: Mark Holcomb

IMPROVEMENTS PERMIT BY Andrew C. Green

COMMENTS: 5 ACRES (100% + REPAIR AREA) SET TANK TO GET FALL FROM BASEMENT PLUMBING. SHALLOW INSTALLATION (30" to ditch bottom MAX.) KEEP LEVEL LINES W/ CONSISTENT COVER.

CERTIFICATE OF COMPLETION BY DATE

EXISTING SYSTEM CHECKED BY: DATE

CONSTRUCTION MUST COMPLY WITH ALL OTHER APPLICABLE STATE AND LOCAL REGULATIONS.

Permit is VOID if any unauthorized changes are made in installation of system and/or if any false information is supplied in making Improvements Permit.

Health Dept. Copy: White Inspection Dept. Copy: Yellow Sanitarian's Copy: Pink Owner's Copy: Gold