IREDELL COUNTY HEALTH DEPARTMENT

(SEPTIC TANK) IMPROVEMENTS PERMIT AND CERTIFICATE OF COMPLETION
(Ground Absorption Sewage Disposal System -- G. S. Chapter 130-Article 13C)

OWNER OR CONTRACTOR E. W. Blackwelder DATE 9-4-87 PERMIT NO. _____

PHONE: Business _____ Home _____

LOCATION 21N to R1001 (County Club Rd.) past former County Hill School S. R. No. _____

SUBDIVISION NAME _____ LOT NO. _____ SECTION OR BLOCK NO. _____

House ( ) Mobile Home (✓) Business ( ) Other _____


No. Bedrooms ~3 No. Bathrooms 2

Garbage Disposal Unit	Yes ( )	No (✓)
Auto. Dishwasher	Yes (✓)	No ( )
Auto. Wash. Machine	Yes (✓)	No ( )
Site Suitable	Yes (✓)	No ( )

Character & Porosity of Soil Clay
Percolation Rate 2-4 in
Topography 4%
Depth to Water Table _____
Rock or other impervious formations none obs.

Lot Area acreage

_____ Basement with Plumbing _____ Basement without Plumbing ✓ No Basement

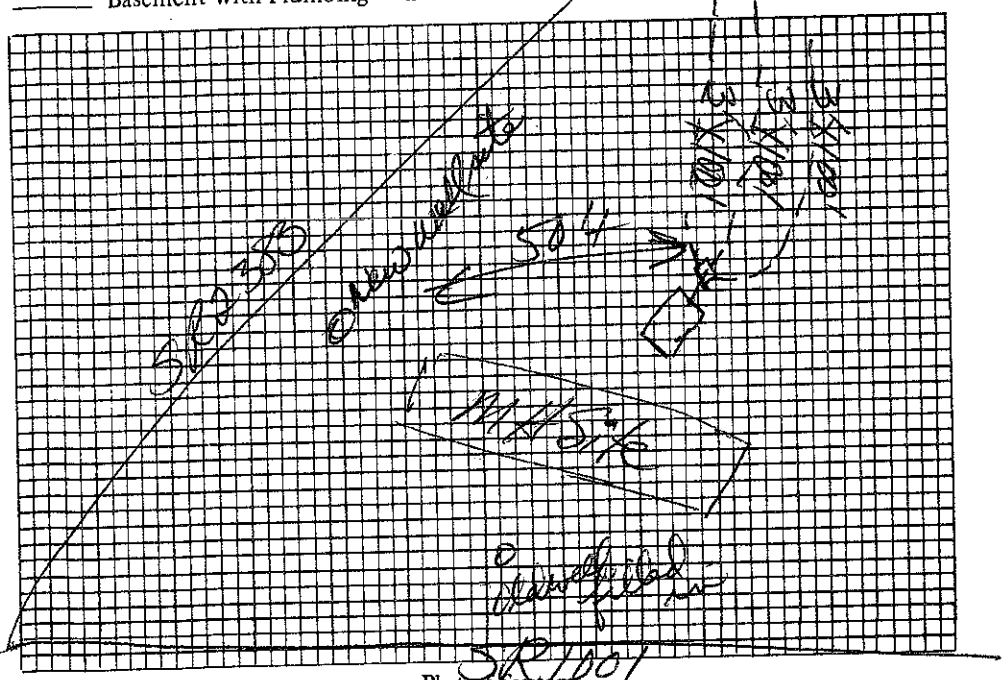

Plot of System

Size of Tank 1000 Gals.

Nitrification Field:
No. of Lines 3
Sq. Ft. 900 Linear Ft. 300
Depth of Stone in Lines 12"

Water Supply: Individual (✓)
Public ( )

Installed by H.E. Houston

I understand and agree to install septic tank system as specified on this Improvements Permit.

Signed: _____

IMPROVEMENTS PERMIT BY DRH

COMMENTS: _____

CERTIFICATE OF COMPLETION BY D.R. Hinson, RS DATE 9-4-87

EXISTING SYSTEM CHECKED BY: _____ DATE _____

CONSTRUCTION MUST COMPLY WITH ALL OTHER APPLICABLE STATE AND LOCAL REGULATIONS.

ermit is VOID if any unauthorized changes are made in installation of system and/or if any false information is supplied in making nprovements Permit.

Health Dept. Copy: White Inspection Dept. Copy: Yellow Sanitarian's Copy: Pink Owner's Copy: Gold

6998

IREDELL COUNTY HEALTH DEPARTMENT

(SEPTIC TANK) IMPROVEMENTS PERMIT AND CERTIFICATE OF COMPLETION
(Ground Absorption Sewage Disposal System – G. S. Chapter 130-Article 13C)

OWNER OR CONTRACTOR E. W. Blackwelder DATE Aug 26 '87 PERMIT NO. ______

PHONE: Business ______ Home ______

LOCATION 115-21N TR 1001 (Ostwalt-Amity Rd.) past former Amity Hill School on Rt at jct w/ 2383 (Shinnville Rd) S. R. No. ______

SUBDIVISION NAME ______ LOT NO. ______ SECTION OR BLOCK NO. ______

House ( ) Mobile Home (✓) Business ( ) Other ______


No. Bedrooms ~3 No. Bathrooms 2

	Yes	No
Garbage Disposal Unit	( )	(✓)
Auto. Dishwasher	(✓)	( )
Auto. Wash. Machine	(✓)	( )
Site Suitable	(✓)	( )

Character & Porosity of Soil clay
Percolation Rate ~.4
Topography 2-4%
Depth to Water Table 4'+
Rock or other impervious formations none obs.

Lot Area acreage

______ Basement with Plumbing ______ Basement without Plumbing ✓ No Basement

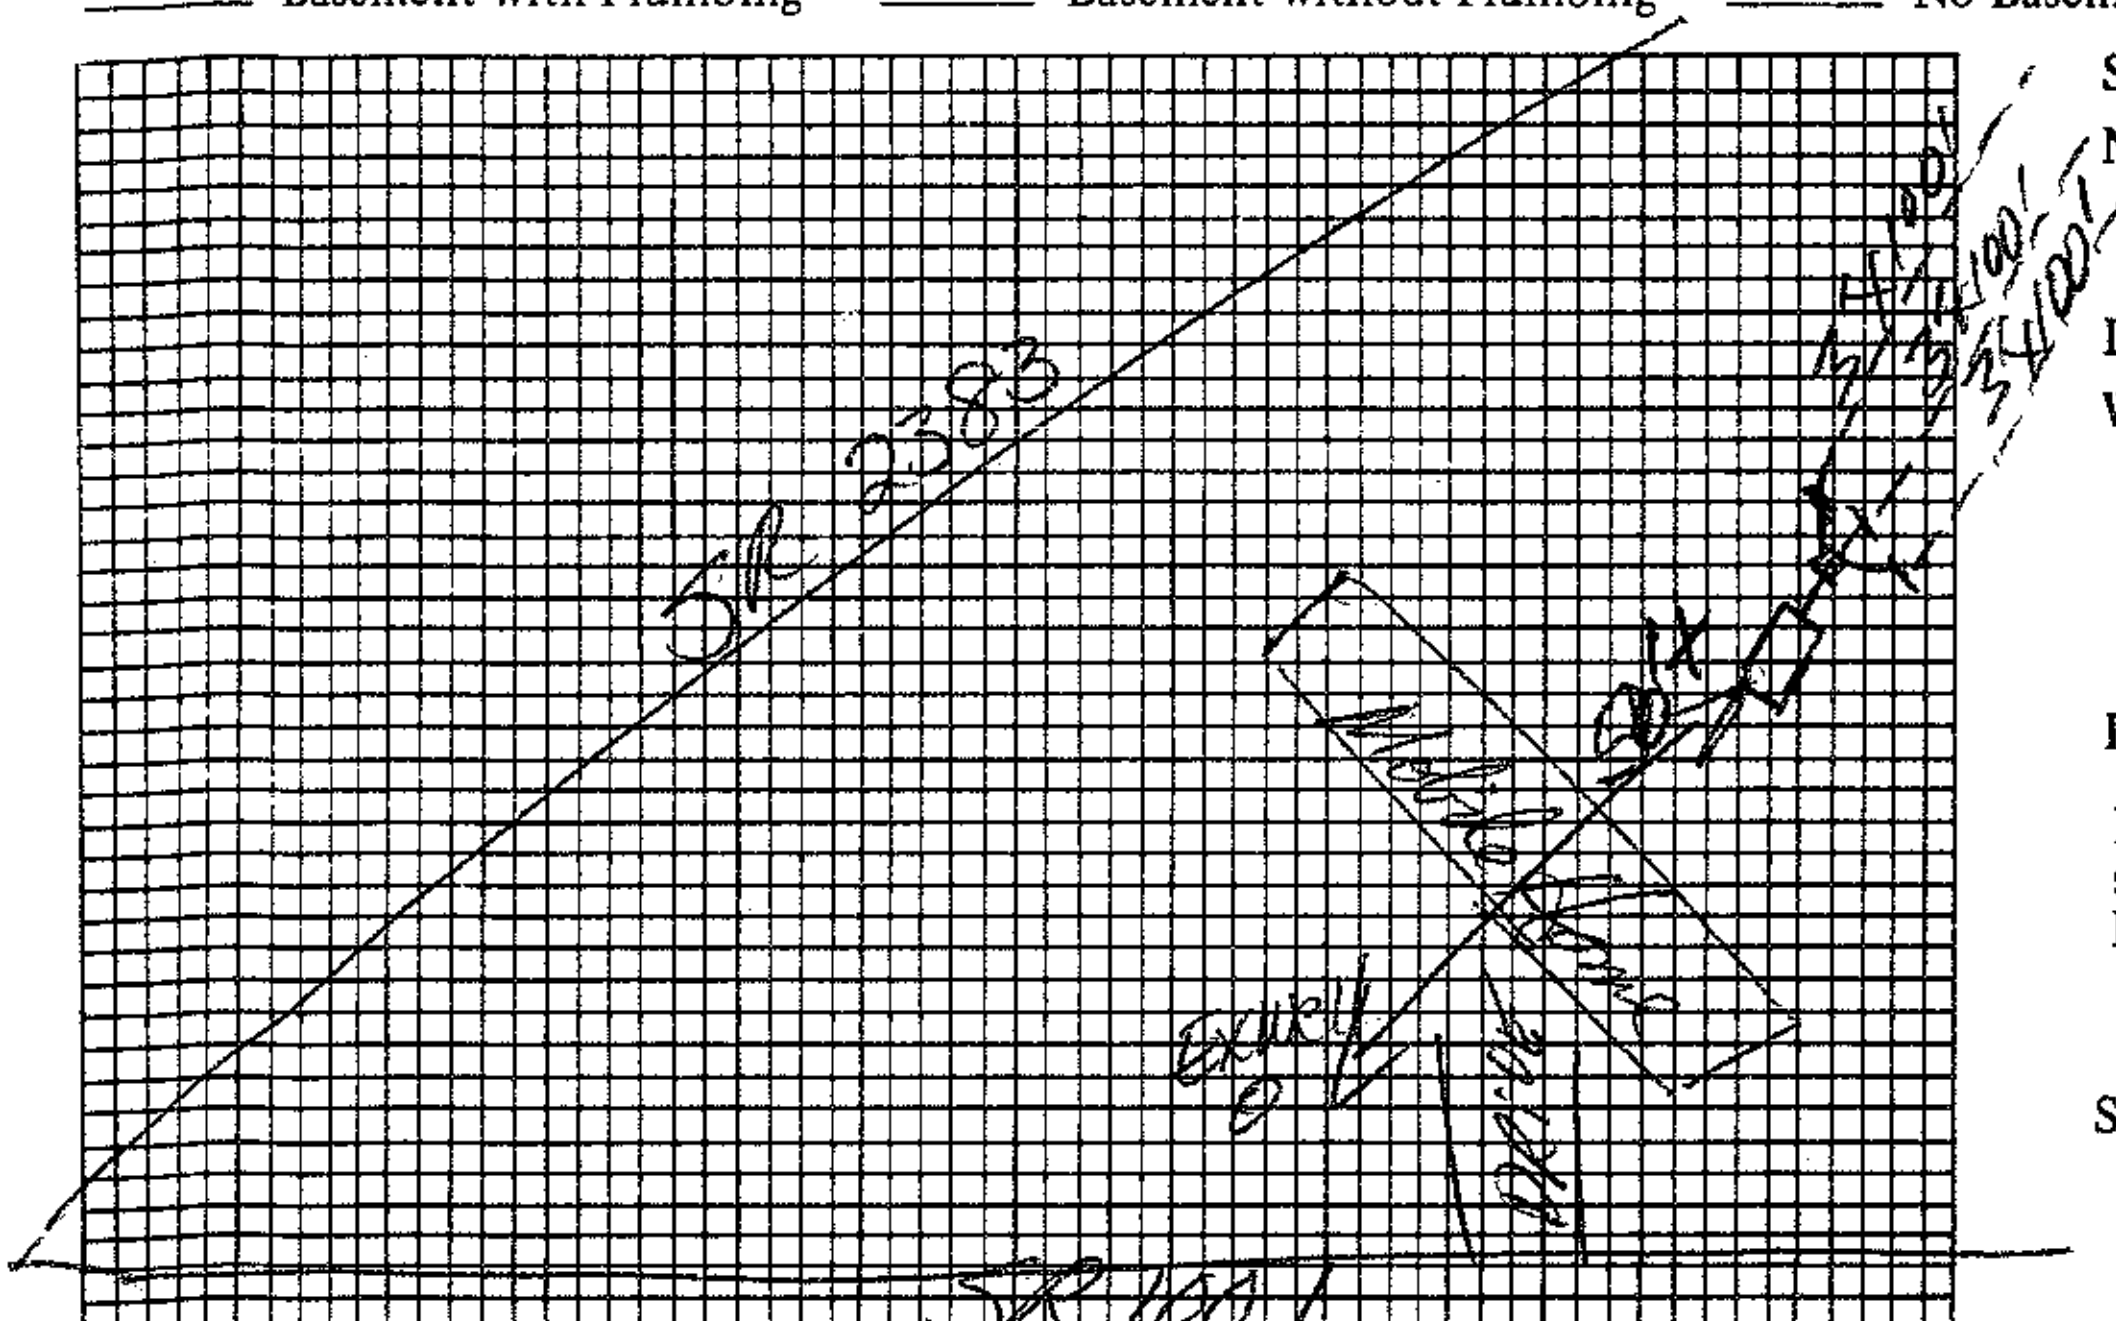

Plot of System

Size of Tank 1000 Gals.
Nitrification Field:
No. of Lines 3
Sq. Ft. 900 Linear Ft. 300
Depth of Stone in Lines 12"
Water Supply: Individual (✓)
Public ( )

Installed by ______

I understand and agree to install septic tank system as specified on this Improvements Permit.

Signed: E. W. Blackwelder by Margaret [illegible]

IMPROVEMENTS PERMIT BY [illegible] Hanson, RS.

COMMENTS: follow contour with drainfield. Keep system shallow (30" max to bottom of ditch)

CERTIFICATE OF COMPLETION BY ______ DATE ______

EXISTING SYSTEM CHECKED BY: ______ DATE ______

CONSTRUCTION MUST COMPLY WITH ALL OTHER APPLICABLE STATE AND LOCAL REGULATIONS.

Permit is VOID if any unauthorized changes are made in installation of system and/or if any false information is supplied in making Improvements Permit.

Health Dept. Copy: White Inspection Dept. Copy: Yellow Sanitarian's Copy: Pink Owner's Copy: Gold