


Acknowledgement Of
Plans Submittal ONLY!
REHS Date 2-8-11
Date

Door Schedule				
Mark	Family and Type	Width	Height	Level
1	Single-Flush: 34" x 80"	2' - 10"	6' - 8"	Level 2
2	Single-Flush: 34" x 80"	2' - 10"	6' - 8"	Level 2
3	Single-Flush: 34" x 80"	2' - 10"	6' - 8"	Level 2
4	Single-Flush: 34" x 80"	2' - 10"	6' - 8"	Level 2
5	Single-Flush: 36" x 80"	3' - 0"	6' - 8"	Level 1
6	Pocket30inch: Pocket36	3' - 0"	6' - 8"	Level 1
7	Pocket30inch: Pocket36	3' - 0"	6' - 8"	Level 1
8	Double-Glass - 20VER1: 72" x 80	6' - 0"	6' - 8"	Level 1
9	Double-Glass - 20VER1: 72" x 80	6' - 0"	6' - 8"	Level 1
10	Single-Panel 4: 36" x 84"	3' - 0"	7' - 0"	Level 1
11	Single-Flush: 34" x 80"	2' - 10"	6' - 8"	Level 1
12	Single-Flush: 36" x 80"	3' - 0"	6' - 8"	Level 1
13	Pocket30inch: Pocket36	3' - 0"	6' - 8"	Level 1
14	Bifold-4 Panel: 72" x 80"	6' - 0"	6' - 8"	Level 1
16	Single-Flush: 36" x 80"	3' - 0"	6' - 8"	Level 1
17	Double-Glass - 20VER1: 72" x 80	6' - 0"	6' - 8"	Level 1
18	Single-Flush: 36" x 80"	3' - 0"	6' - 8"	Level 1
19	Single-Flush: 36" x 80"	3' - 0"	6' - 8"	Level 2
20	Single-Flush: 36" x 80"	3' - 0"	6' - 8"	Level 2
21	Single-Flush: 30" x 80"	2' - 6"	6' - 8"	Level 1
22	Single-Flush: 30" x 80"	2' - 6"	6' - 8"	Level 1
23	Pocket30inch: Pocket30inch	3' - 0"	6' - 8"	Level 1
	Curtain Wall-Screen: Curtain Wall-Screen	3' - 0 1/2"	6' - 10 1/2"	Level 1
24	Single-Flush: 36" x 48"	2' - 6"	4' - 0"	Foundation
26	Pocket30inch: Pocket30inch	3' - 0"	6' - 8"	Level 2
27	Pocket30inch: Pocket30inch	3' - 0"	6' - 8"	Level 1
30	Single-Panel 4: 30" x 80"	2' - 5"	6' - 8"	Level 2

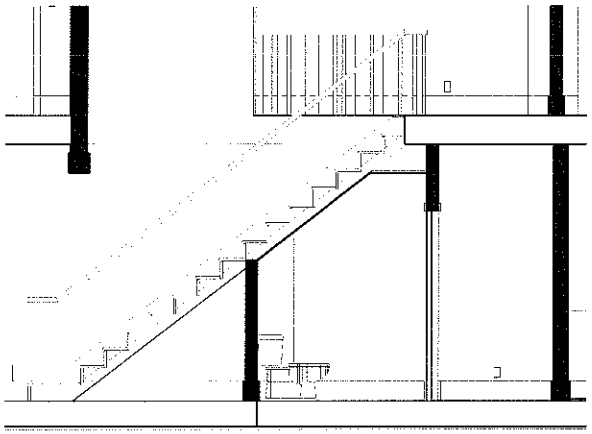

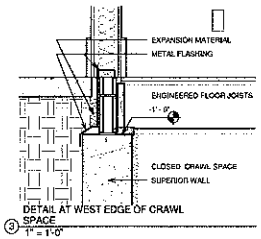

DETAIL AT WEST EDGE OF CRAWL SPACE
1" = 1'-0"

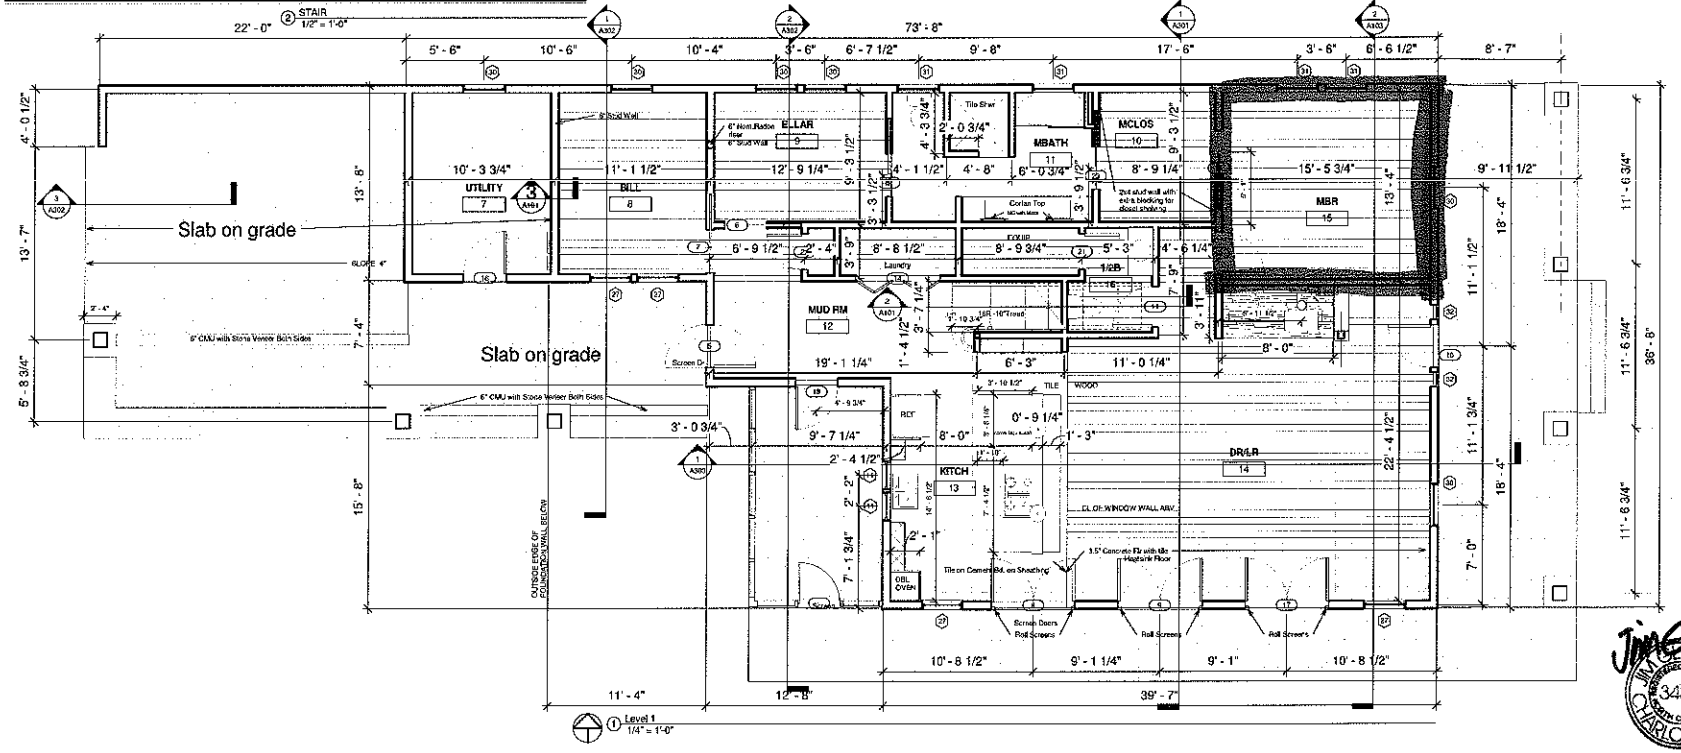

Jim Gleason, AIA/Design Integration
7212 Monroe Rd
Charlotte, North Carolina, 28212
704 568 0535
www.designintegration.net

Bill and Ellar Hicks Residence


Mooresville, NC

First Floor Plan


Const. Docs

03/01/10

A101

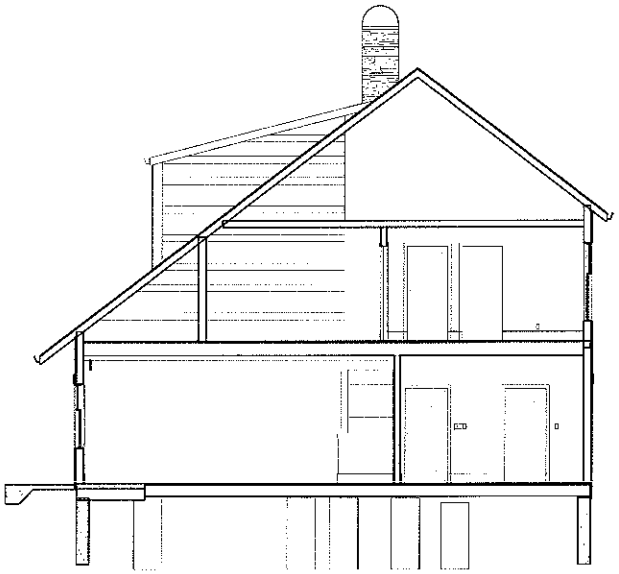

② Section 9
1/4" = 1'-0"

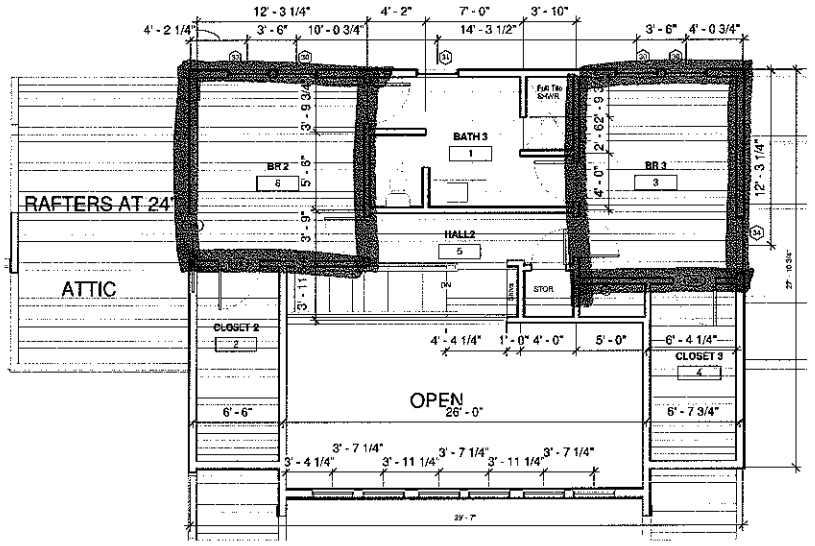

① Level 2
1/4" = 1'-0"

Acknowledgement Of
Plans Submittal ONLY!
JA Lee RCHS Date 2-8-11
Date



Jim Gleeson, AIA/Design Integration
7212 Monroe Rd
Charlotte, North Carolina, 28212
704 569 0535
www.des-gn-1.regation.net

Copyright 2010 Jim Gleeson, AIA/Design Integration. All rights reserved. The drawings and written material appearing herein constitute original and unpublished work of the Architect. All rights reserved. Unauthorized use, duplication, publication or distribution without permission from Jim Gleeson, AIA is prohibited.

NAHB MODEL GREEN HOME BUILDING GUIDELINES NAHB

Bill and Ellar Hicks Residence

Mooresville, NC

Second Floor Plan

Const. Docs

03/01/10

A103