IREDELL COUNTY HEATLH DEPARTMENT

PAGE 2: *SITE PLAN WORKSHEET*

SEE THE SAMPLE SITE PLAN BELOW. INCOMPLETE SITE PLANS WILL BE RETURNED TO YOU FOR COMPLETION AND MAY RESULT IN A DELAY IN THE ISSUANCE OF YOUR SEPTIC SYSTEM PERMIT!!!

Place an (X) beside each item as you complete the site plan:

- X — Property Line measurements are clearly identified…
- X — All proposed structures are indicated…
  SHOW: proposed house or business footprint, wells, water lines, patios, pools and decks, and any other item that will occupy space on the site
- ___ — Front and side setbacks from property line…
- X — Preferred driveway location and configuration, preferred well location…
- X — Area you prefer your septic system to be placed…
- X — North arrow, or other sufficient indicator of direction…


Circle N/A on the following if appropriate:


- ___ — Location of septic systems and wells within 100' of your property… (N/A)
- ___ — Location of easements and rights of ways on your property… (N/A)
- ___ — Location of any designated wetlands on the property… (N/A)

Signature: David R. Kelly Jr
Property owner or owner's legal representative signature (SIGNATURE REQUIRED)

1·24·11
DATE

USE THIS SPACE TO DRAW YOUR SITE PLAN

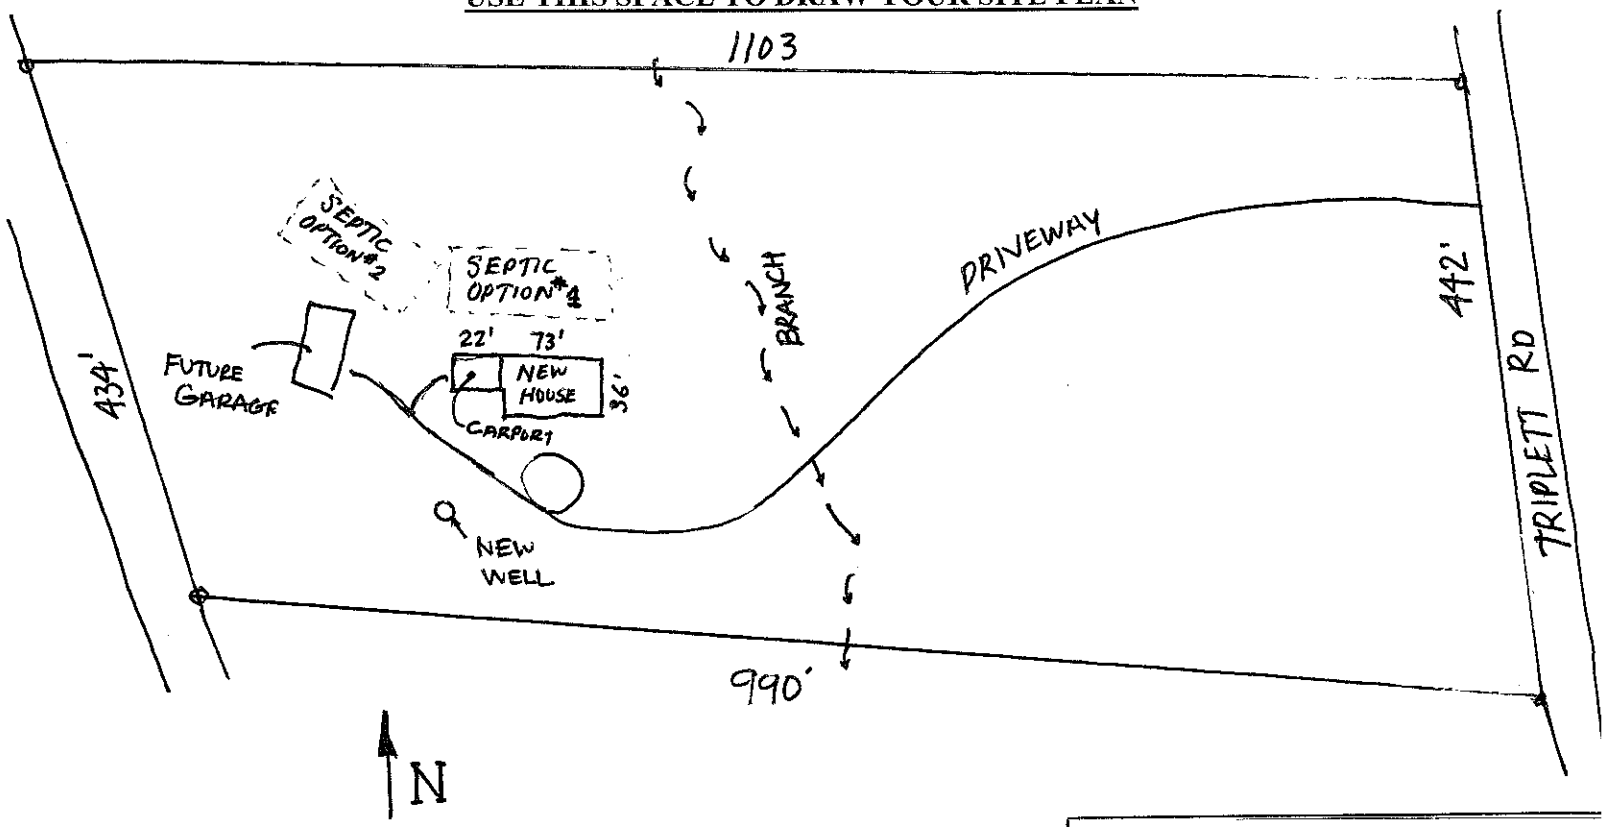

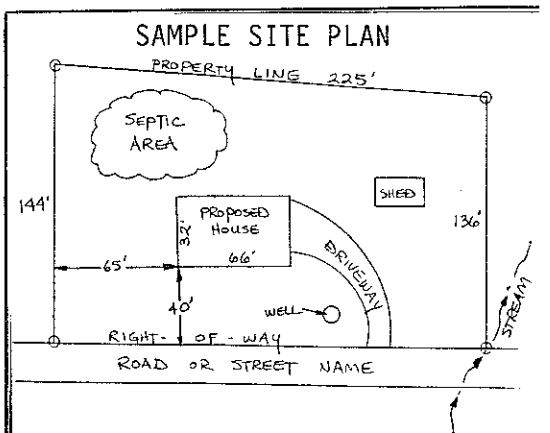

BOUNDARY SURVEY
OF
TRIPLETT ROAD–HICKS PROPERTY

DATE: 02-16-09


OWNER: WILLIAM C. AND ELLAR K. HICKS

FREEZE FAMILY PARTNERSHIP 960/795

9.71 AC.

TRIPLETT ROAD (PAVED)

C.25(480') C.3(400')

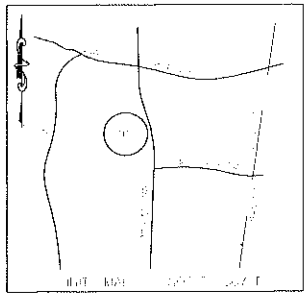

N

GRAPHIC SCALE

(IN FEET)

1 inch = 100 ft.

1" = 40 FEET

DAS

DON ALLEN & ASSOCIATES P.A.

Since 1973

Surveying • Subdivision • Mortgage Surveys • Title Research
Construction Stakes • Subdivision Design • Topographical

Jim Gleason, AIA/Design Integration
7212 Monroe Rd
Charlotte, North Carolina, 28212
704 569 0535
www.designintegration.net

Copyright (c) Design Integration Consultants in the Planning Architectural Interior Design and Graphic Arts. All rights reserved. Permission to Jim Gleason, AIA

NAHB NATIONAL GREEN HOME BUILDING GUIDELINES

NAHB

Bill and Ellar Hicks Residence

Mooresville, NC

Site Plan

Const. Docs

03/01/10

A1