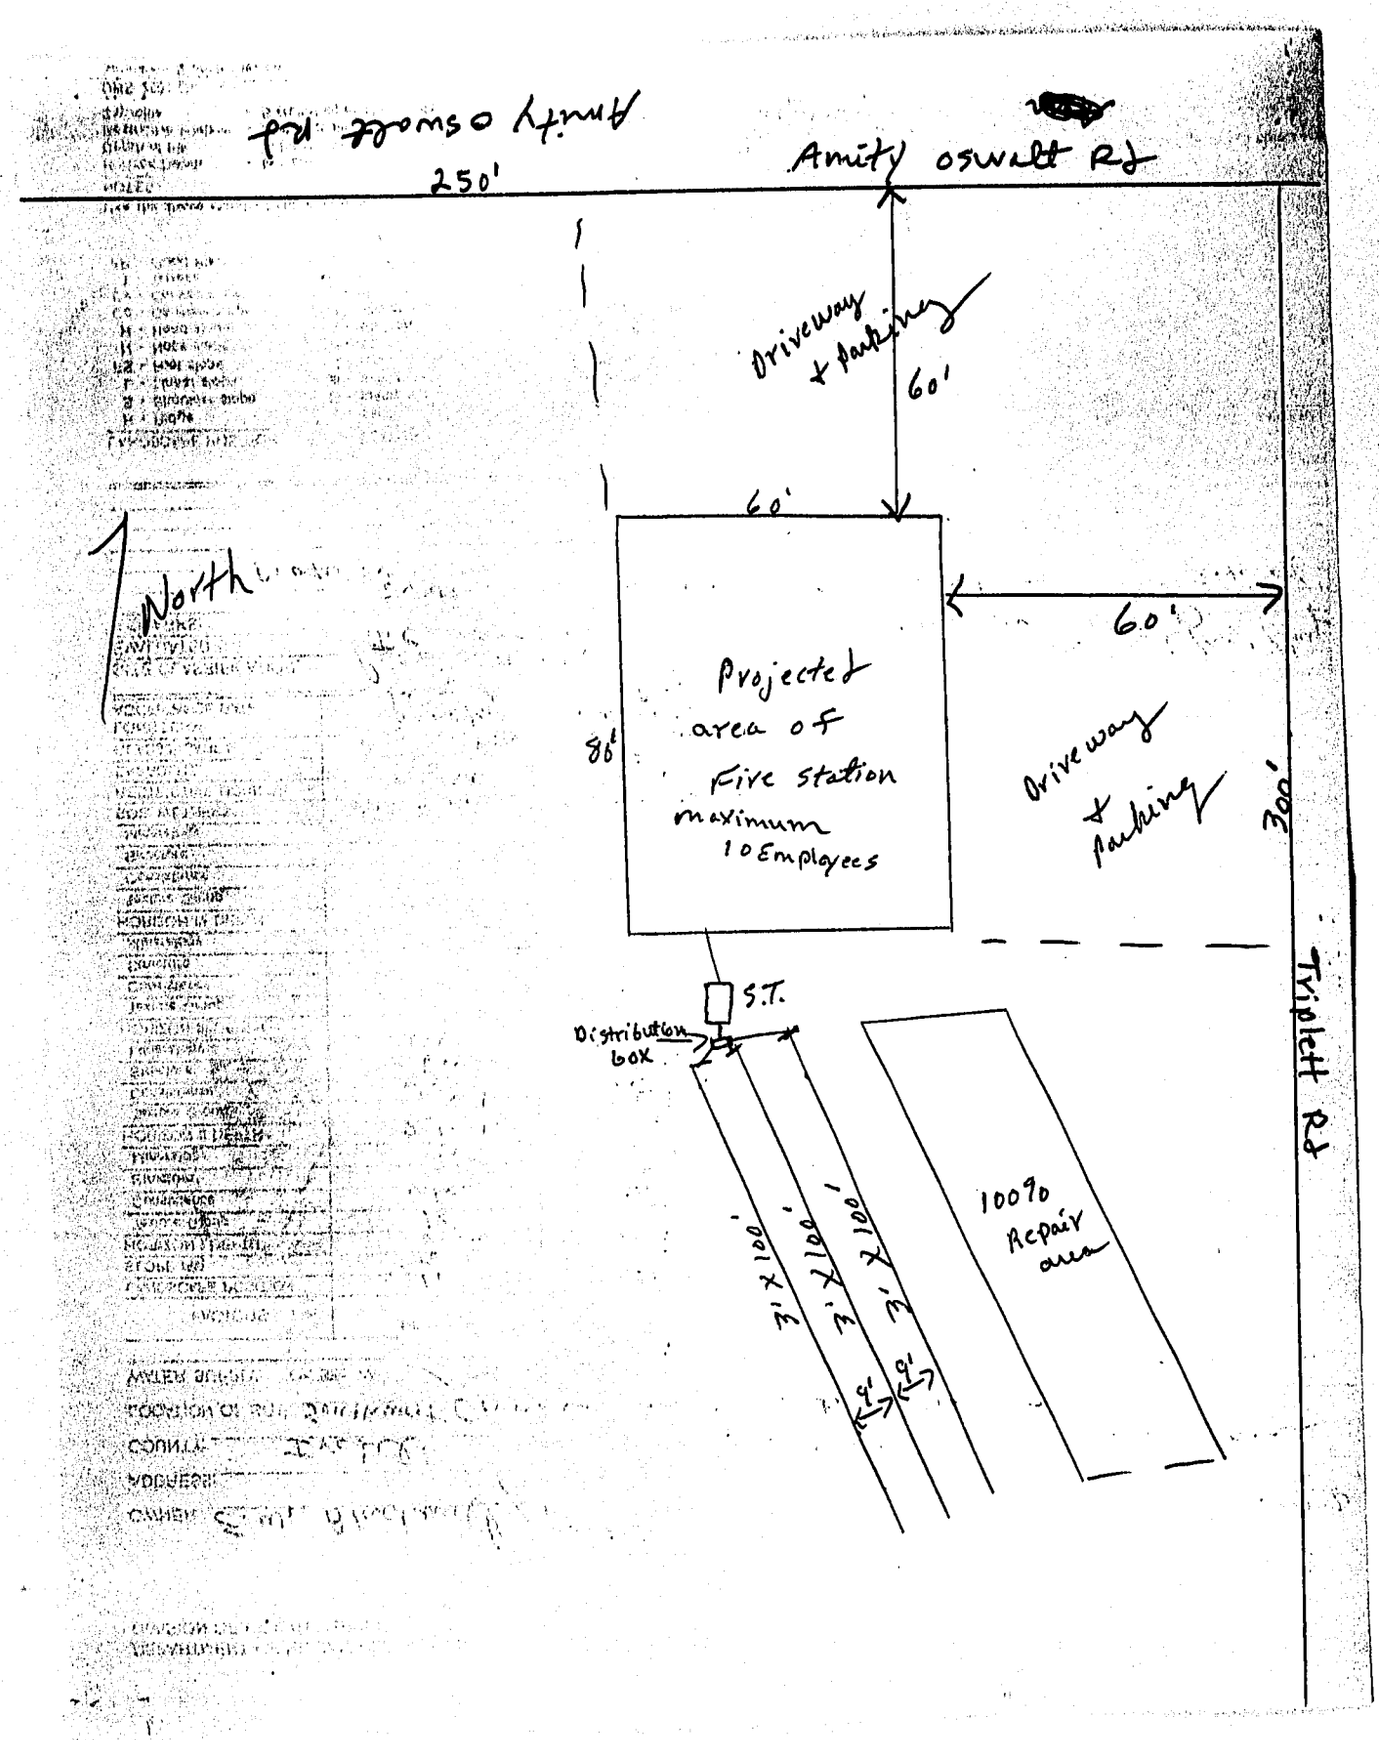

Amity Oswalt Rd
250'
Driveway + parking
60'
60'
60'
North
Projected area of Five station maximum 10 Employees
86'
Driveway + parking
300'
Triplett Rd
S.T.
Distribution box
3' x 100'
3' x 100'
3' x 100'
4'
4'
1009o Repair area