IREDELL COUNTY HEATLH DEPARTMENT

PAGE 2: *SITE PLAN WORKSHEET*

SEE THE SAMPLE SITE PLAN BELOW. INCOMPLETE SITE PLANS WILL BE RETURNED TO YOU FOR COMPLETION AND MAY RESULT IN A DELAY IN THE ISSUANCE OF YOUR SEPTIC SYSTEM PERMIT!!!

Place an (X) beside each item as you complete the site plan:

- X — **Property Line measurements are clearly identified…**
- X — **All proposed structures are indicated…**
  SHOW: proposed house or business footprint, wells, water lines, patios, pools and decks, and any other item that will occupy space on the site
- ___ **Front and side setbacks from property line…**
- X — **Preferred driveway location and configuration, preferred well location…**
- X — **Area you prefer your septic system to be placed…**
- ___ **North arrow, or other sufficient indicator of direction…**

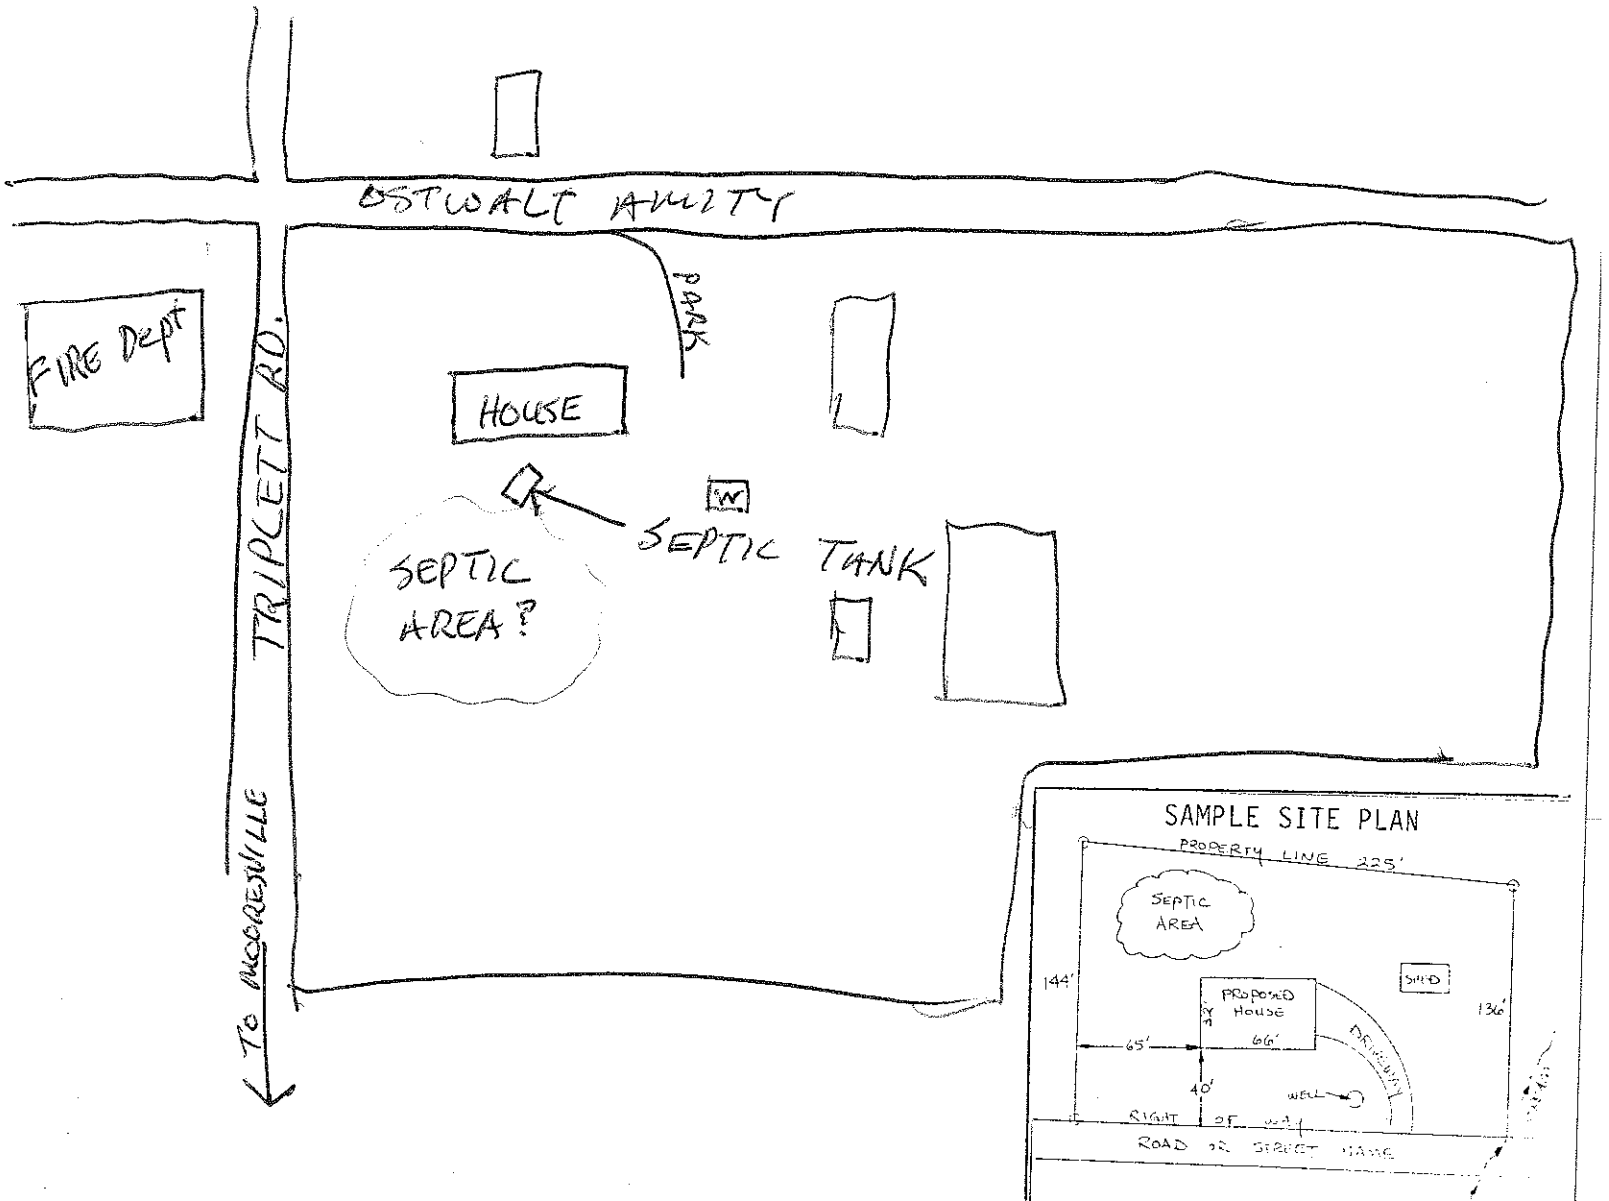
Circle N/A on the following if appropriate:

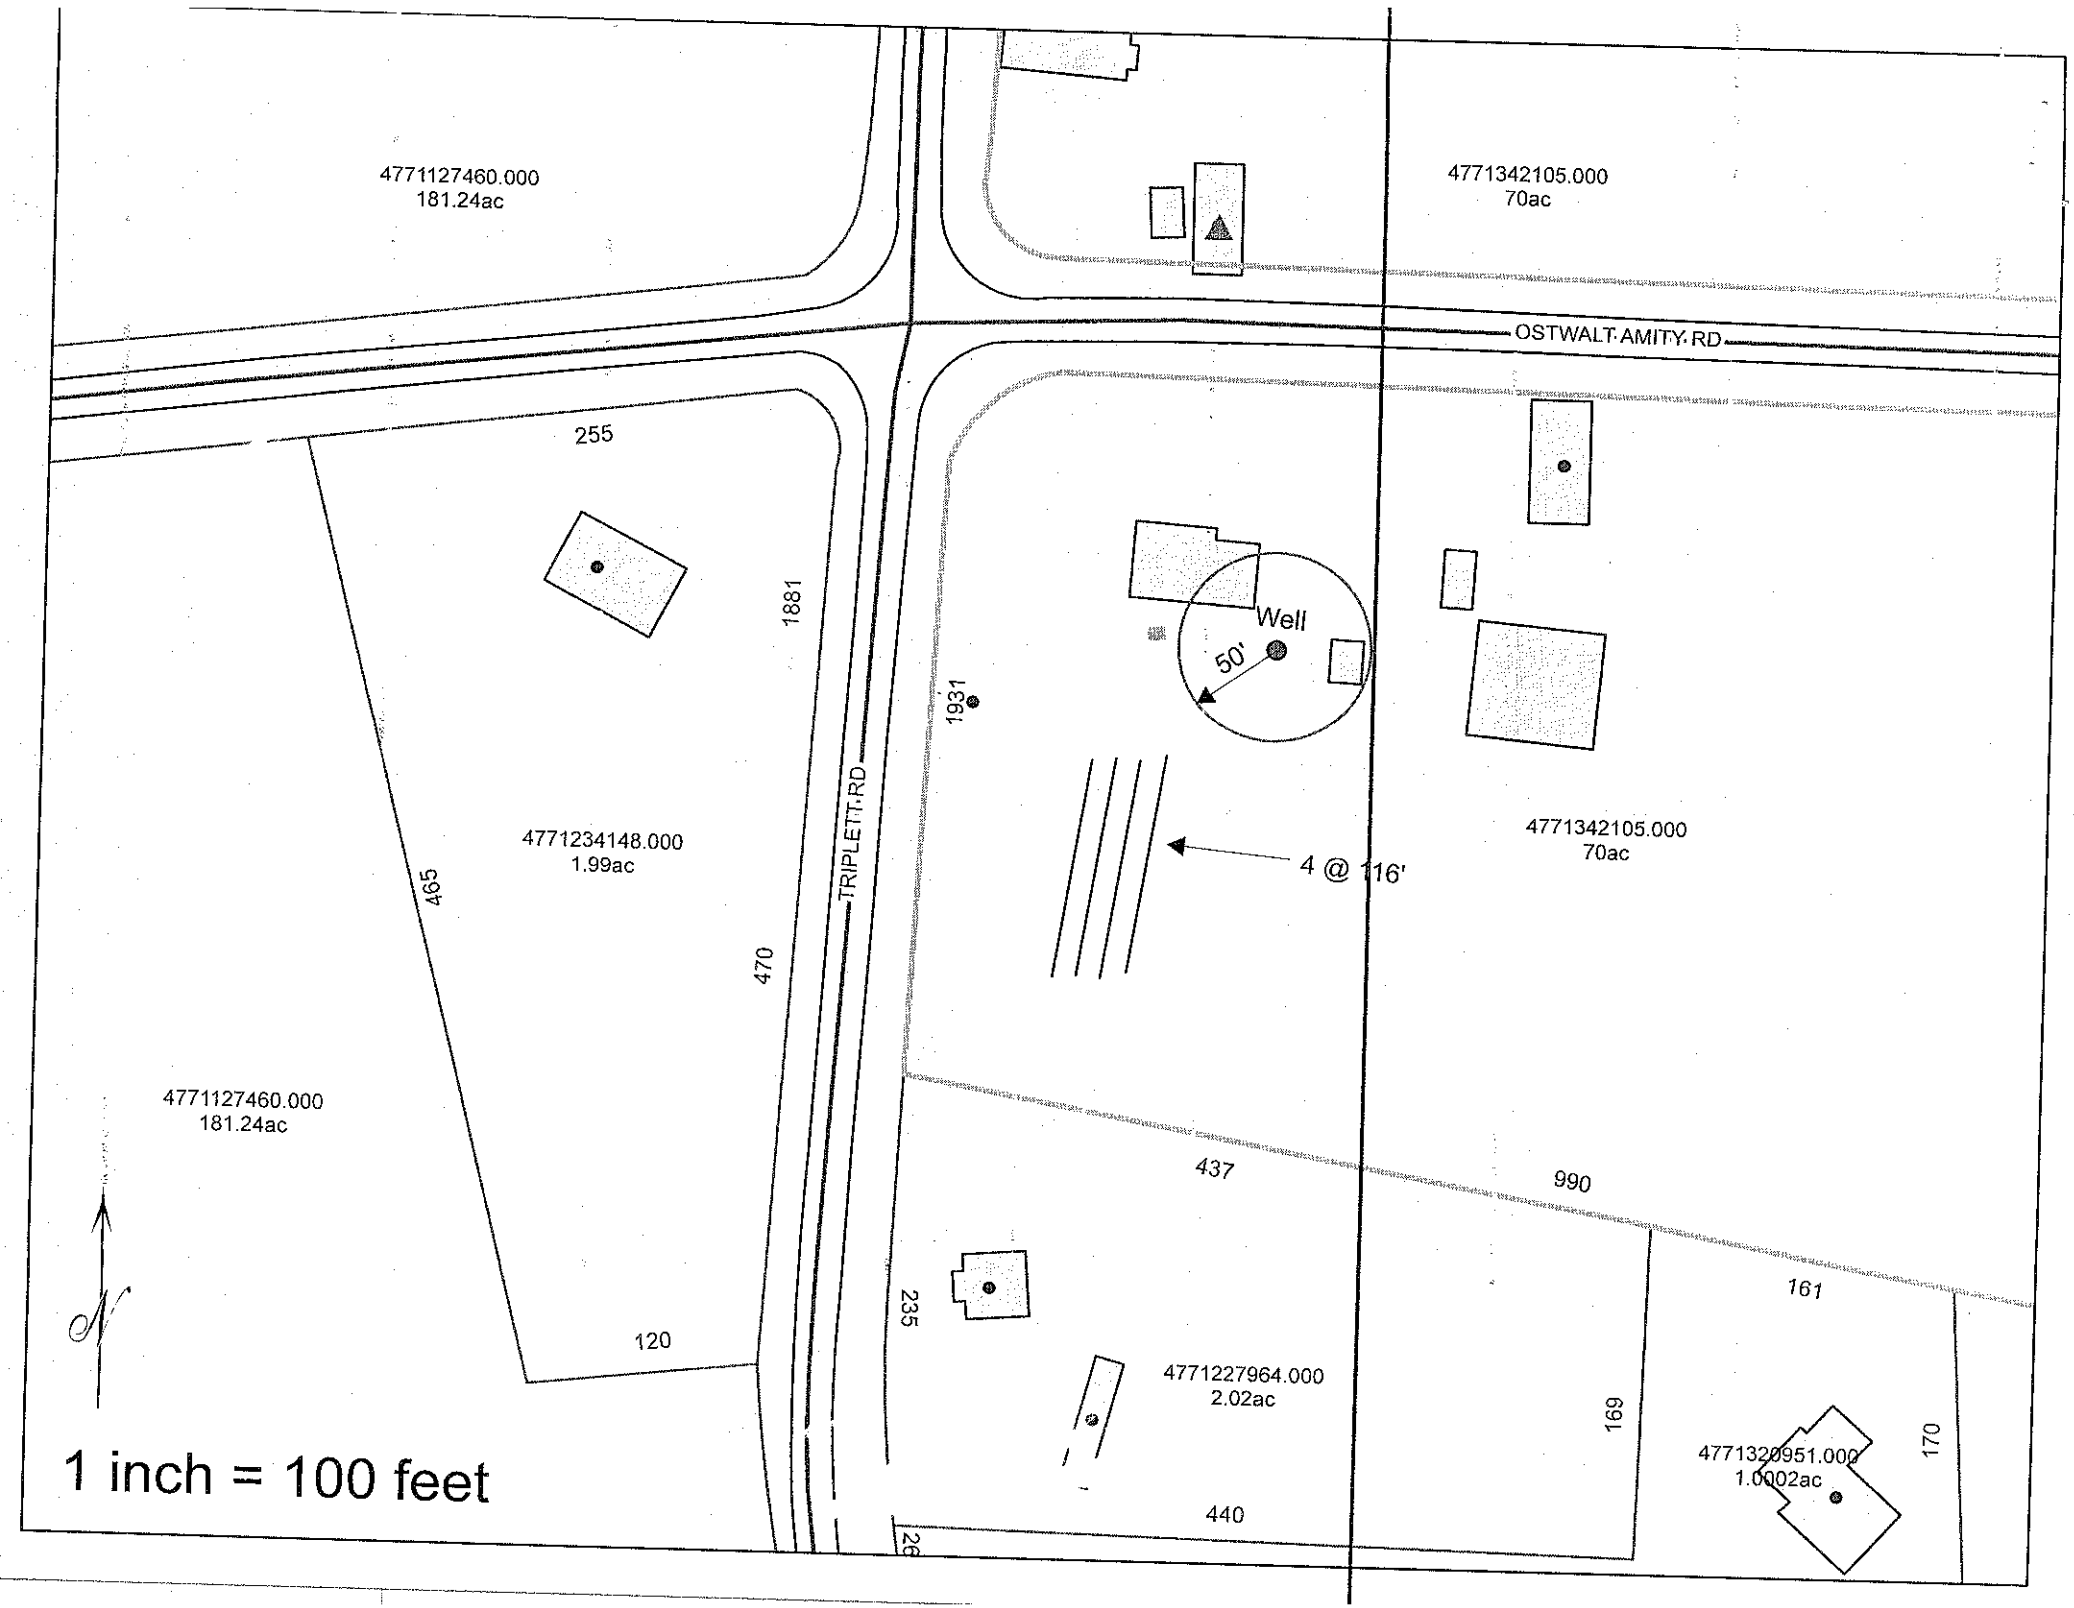
- ___ **Location of septic systems and wells within 100' of your property…** **N/A**
- ___ **Location of easements and rights of ways on your property…** **N/A**
- ___ **Location of any designated wetlands on the property…** **N/A**

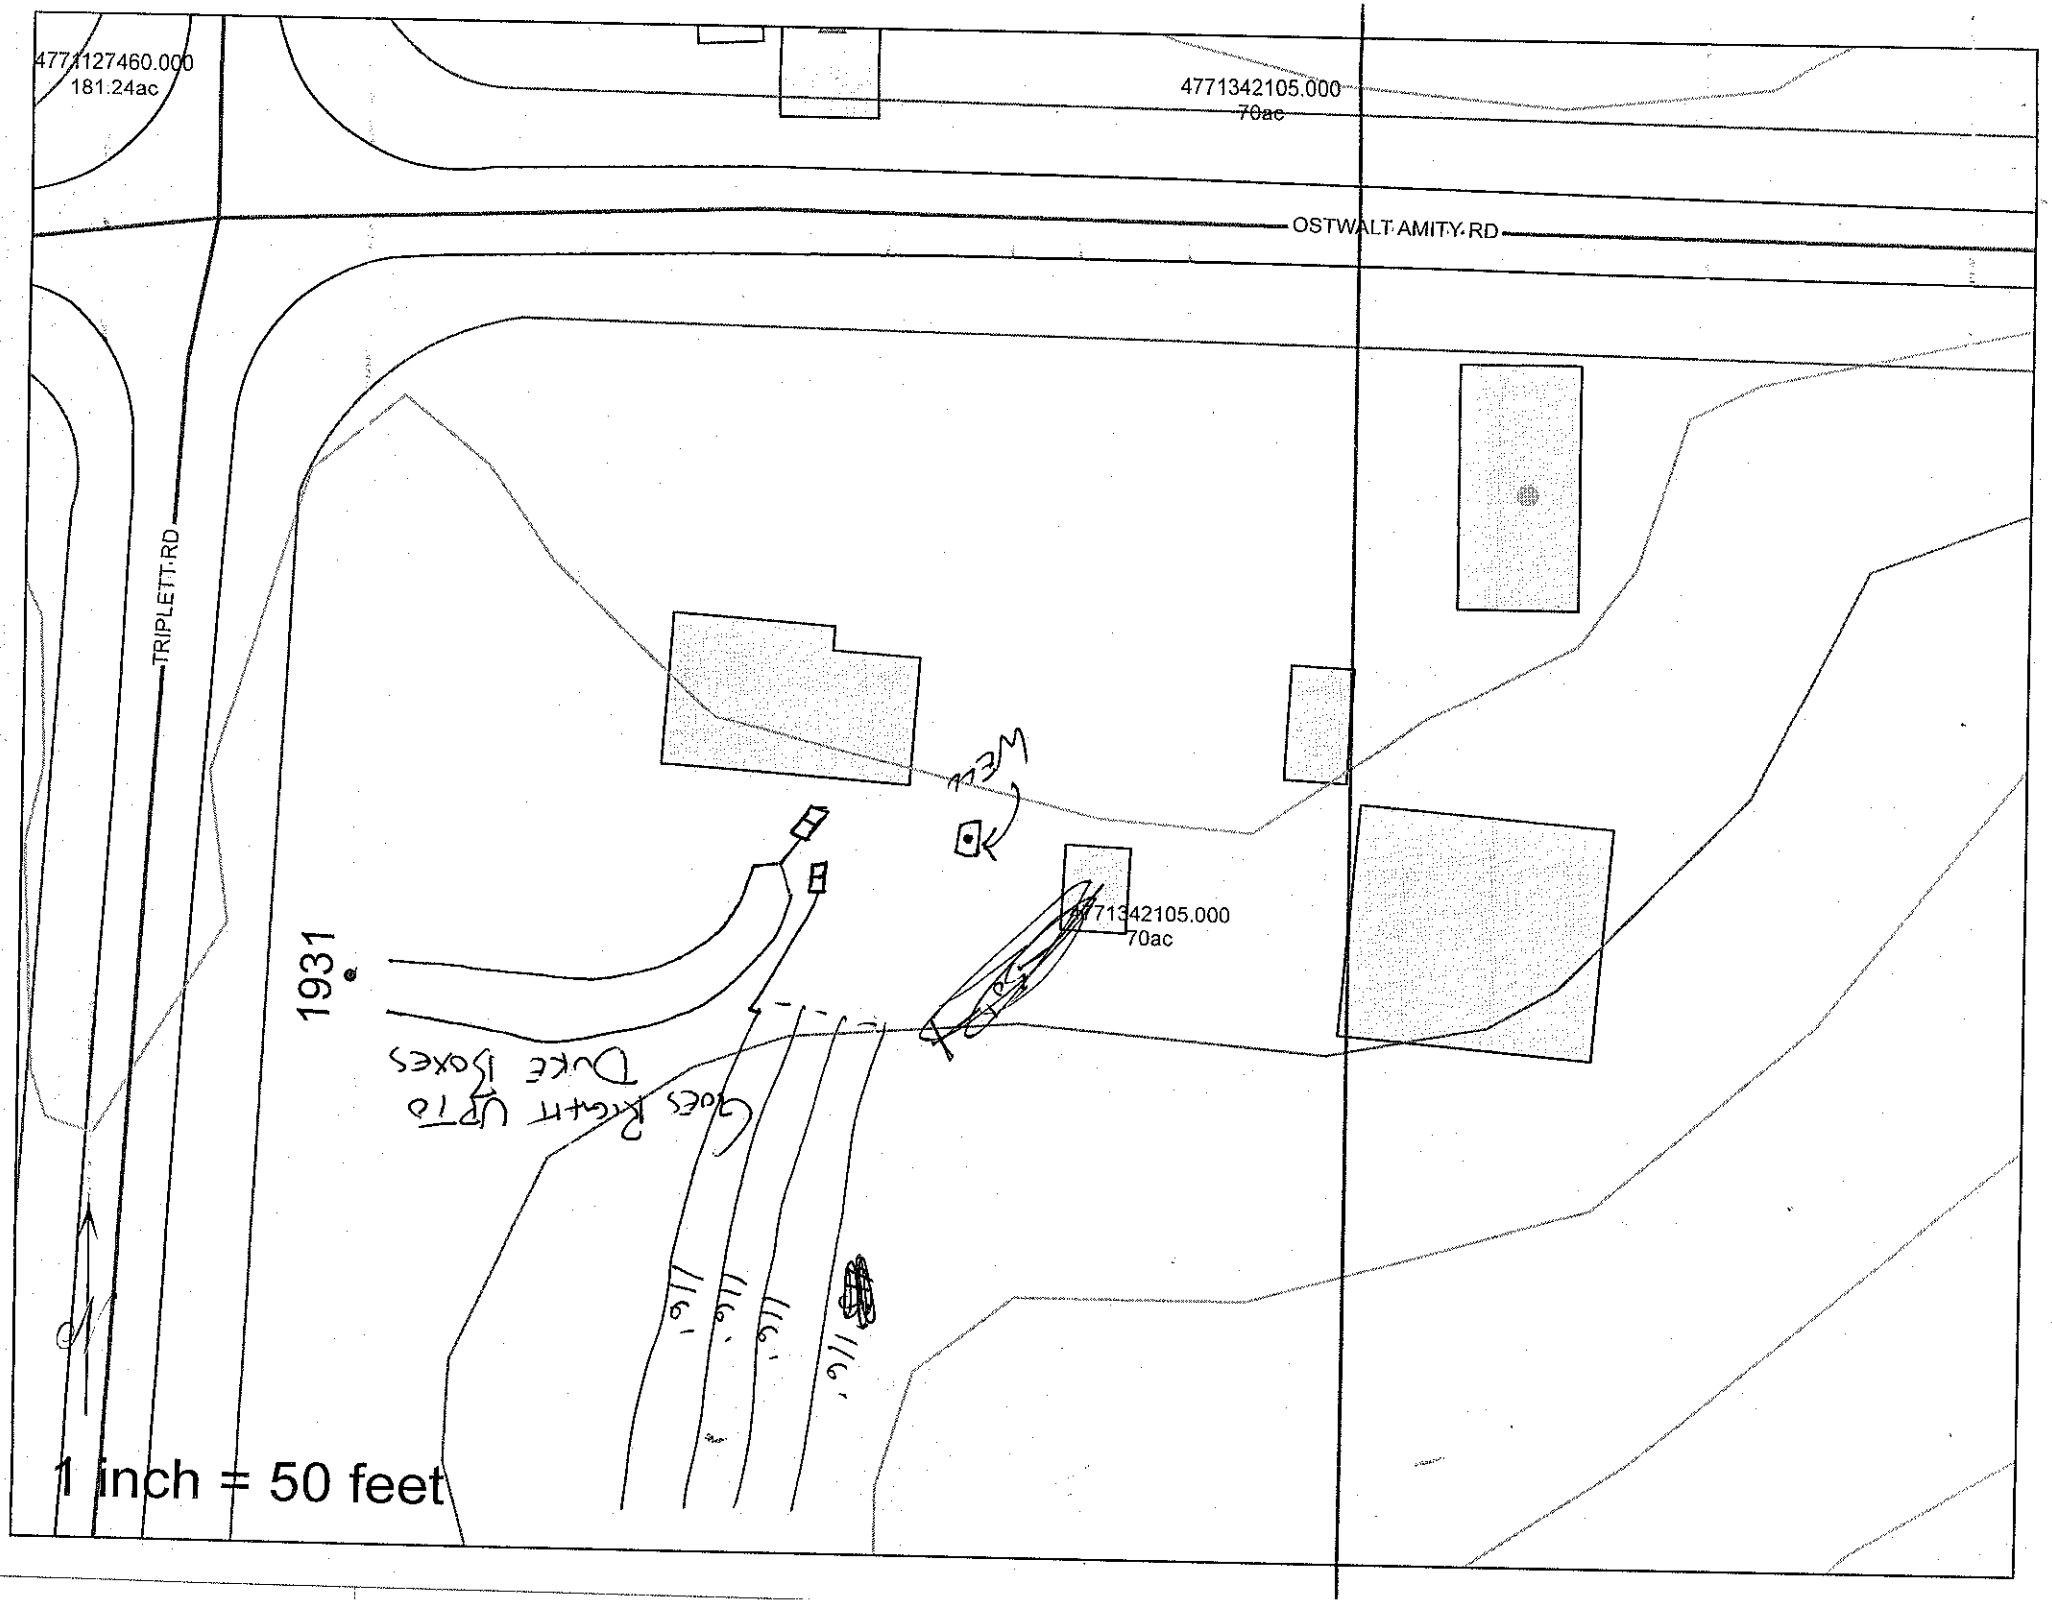
Signature: _____

Property owner or owner's legal representative signature (SIGNATURE REQUIRED) _____ **DATE**

USE THIS SPACE TO DRAW YOUR SITE PLAN




4771127460.000
181.24ac
4771342105.000
70ac
OSTWALT AMITY RD
255
1881
TRIPLETT RD
Well
50'
1931
4 @ 116'
4771342105.000
70ac
4771234148.000
1.99ac
465
470
4771127460.000
181.24ac
437
990
161
235
120
4771227964.000
2.02ac
199
4771320951.000
1.0002ac
170
440
1 inch = 100 feet


4771127460.000
181.24ac
4771342105.000
70ac
OSTWALT AMITY RD
TRIPLETT RD
4771342105.000
70ac
1931
1 inch = 50 feet