15464 45627

IREDELL COUNTY HEALTH DEPARTMENT

IMPROVEMENT PERMIT AND CERTIFICATE OF COMPLETION / OPERATIONS PERMIT

OWNER OR CONTRACTOR Harold Roger Morgan DATE 12-14-92 PERMIT NO. 5F-2-A-37

PHONE: Business ______ Home ______

LOCATION Willow Ridge lot 37

S.R. No. ______

SUBDIVISION NAME ______ LOT NO. ______ SECTION OR BLOCK NO. ______

House ☐ Mobile Home ☑ Business ☐ Other ______

No. Bedrooms 3 No. Bathrooms 2

Garbage Disposal Unit Yes ☐ No ☑

Auto. Dishwasher Yes ☑ No ☐

Auto. Wash. Machine Yes ☑ No ☐

Lot Area .90 acres

Soil Characteristics clayey


Application Rate .4

Topography 2 to 6%

Depth to Water Table 10'+

Rock or other impervious formations none

______ Basement with Plumbing ______ Basement without Plumbing ______ No Basement ✓ Crawl Space

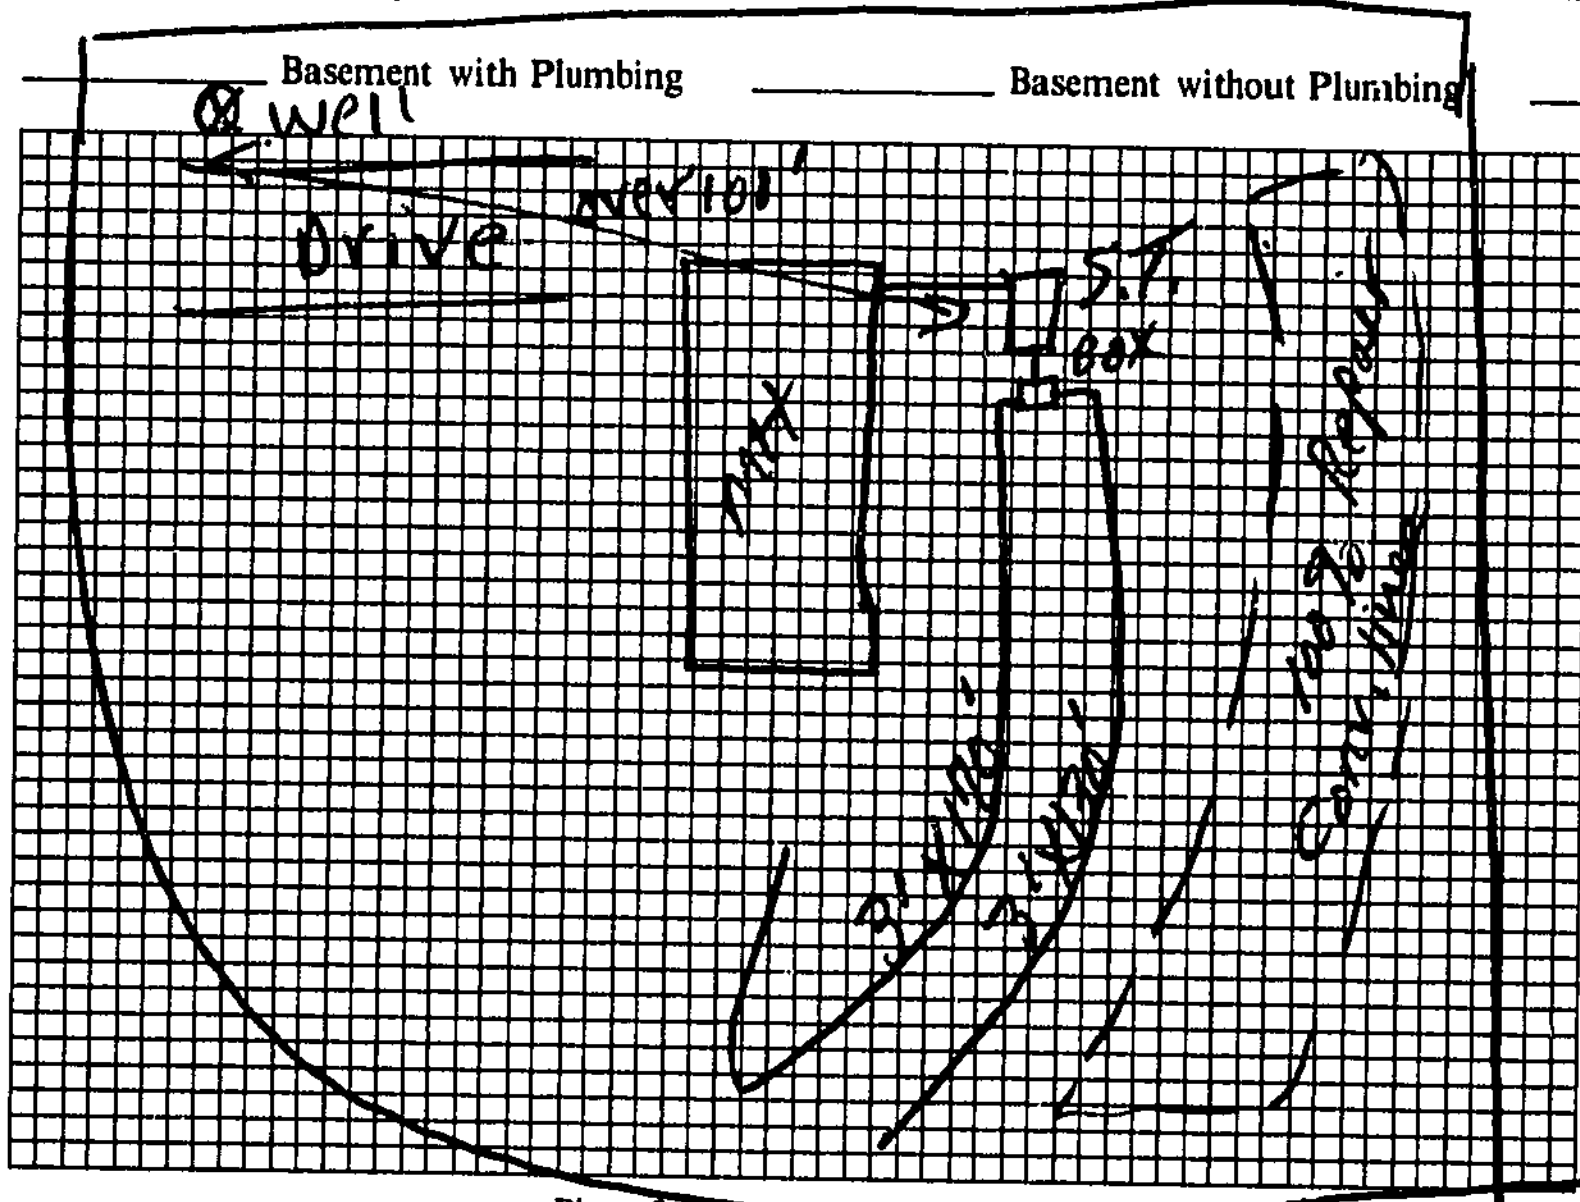

Plot of System (Not to Scale)

Size of Tank 1000 Gals.

Nitrification Field:

No. of Lines 2

Sq. Ft. 900 Linear Ft. 300

Depth of Stone in Lines 12"

Water Supply: Individual ☑ Public ☐

Installed by A-1 Backhoe

I understand and agree to install a septic tank system as specified on this Improvement Permit.

Signed: ______

(IMPROVEMENT PERMIT IS VALID FOR 60 MONTHS FROM DATE OF ISSUE.)

IMPROVEMENT PERMIT BY L. C. Moore

COMMENTS Note to Home owner: Drain surface water out of area below Drainfield so that this water will not flood Drain lines.

CERTIFICATE OF COMPLETION BY L. C. Moore DATE 12-14-92

EXISTING SYSTEM CHECKED BY ______ DATE ______

CONSTRUCTION MUST COMPLY WITH ALL OTHER APPLICABLE STATE AND LOCAL REGULATIONS

Permit is VOID if any unauthorized changes are made in installation of system, and/or if any unapproved changes are made to the site, and/or if any false information is supplied toward securing Improvement Permit.

Health Dept. Copy: White Inspection Dept. Copy: Yellow Sanitarian's Copy: Pink Owner's Copy: Gold