DEPARTMENT OF ENVIRONMENT AND NATURAL RESOURCES
DIVISION OF ENVIRONMENTAL HEALTH
ON-SITE WASTEWATER SECTION

Sheet ___ of ___
PROPERTY ID #: _____
COUNTY: _____

SOIL/SITE EVALUATION
for ON-SITE WASTEWATER SYSTEM

OWNER: _____ APPLICATION DATE _____
ADDRESS: _____ DATE EVALUATED: 9-20-07
PROPOSED FACILITY: _____ PROPOSED DESIGN FLOW (.1949): _____ PROPERTY SIZE: _____
LOCATION OF SITE: _____ PROPERTY RECORDED: _____

WATER SUPPLY: ☐ Private ☐ Public ☐ Well ☐ Spring ☐ Other _____

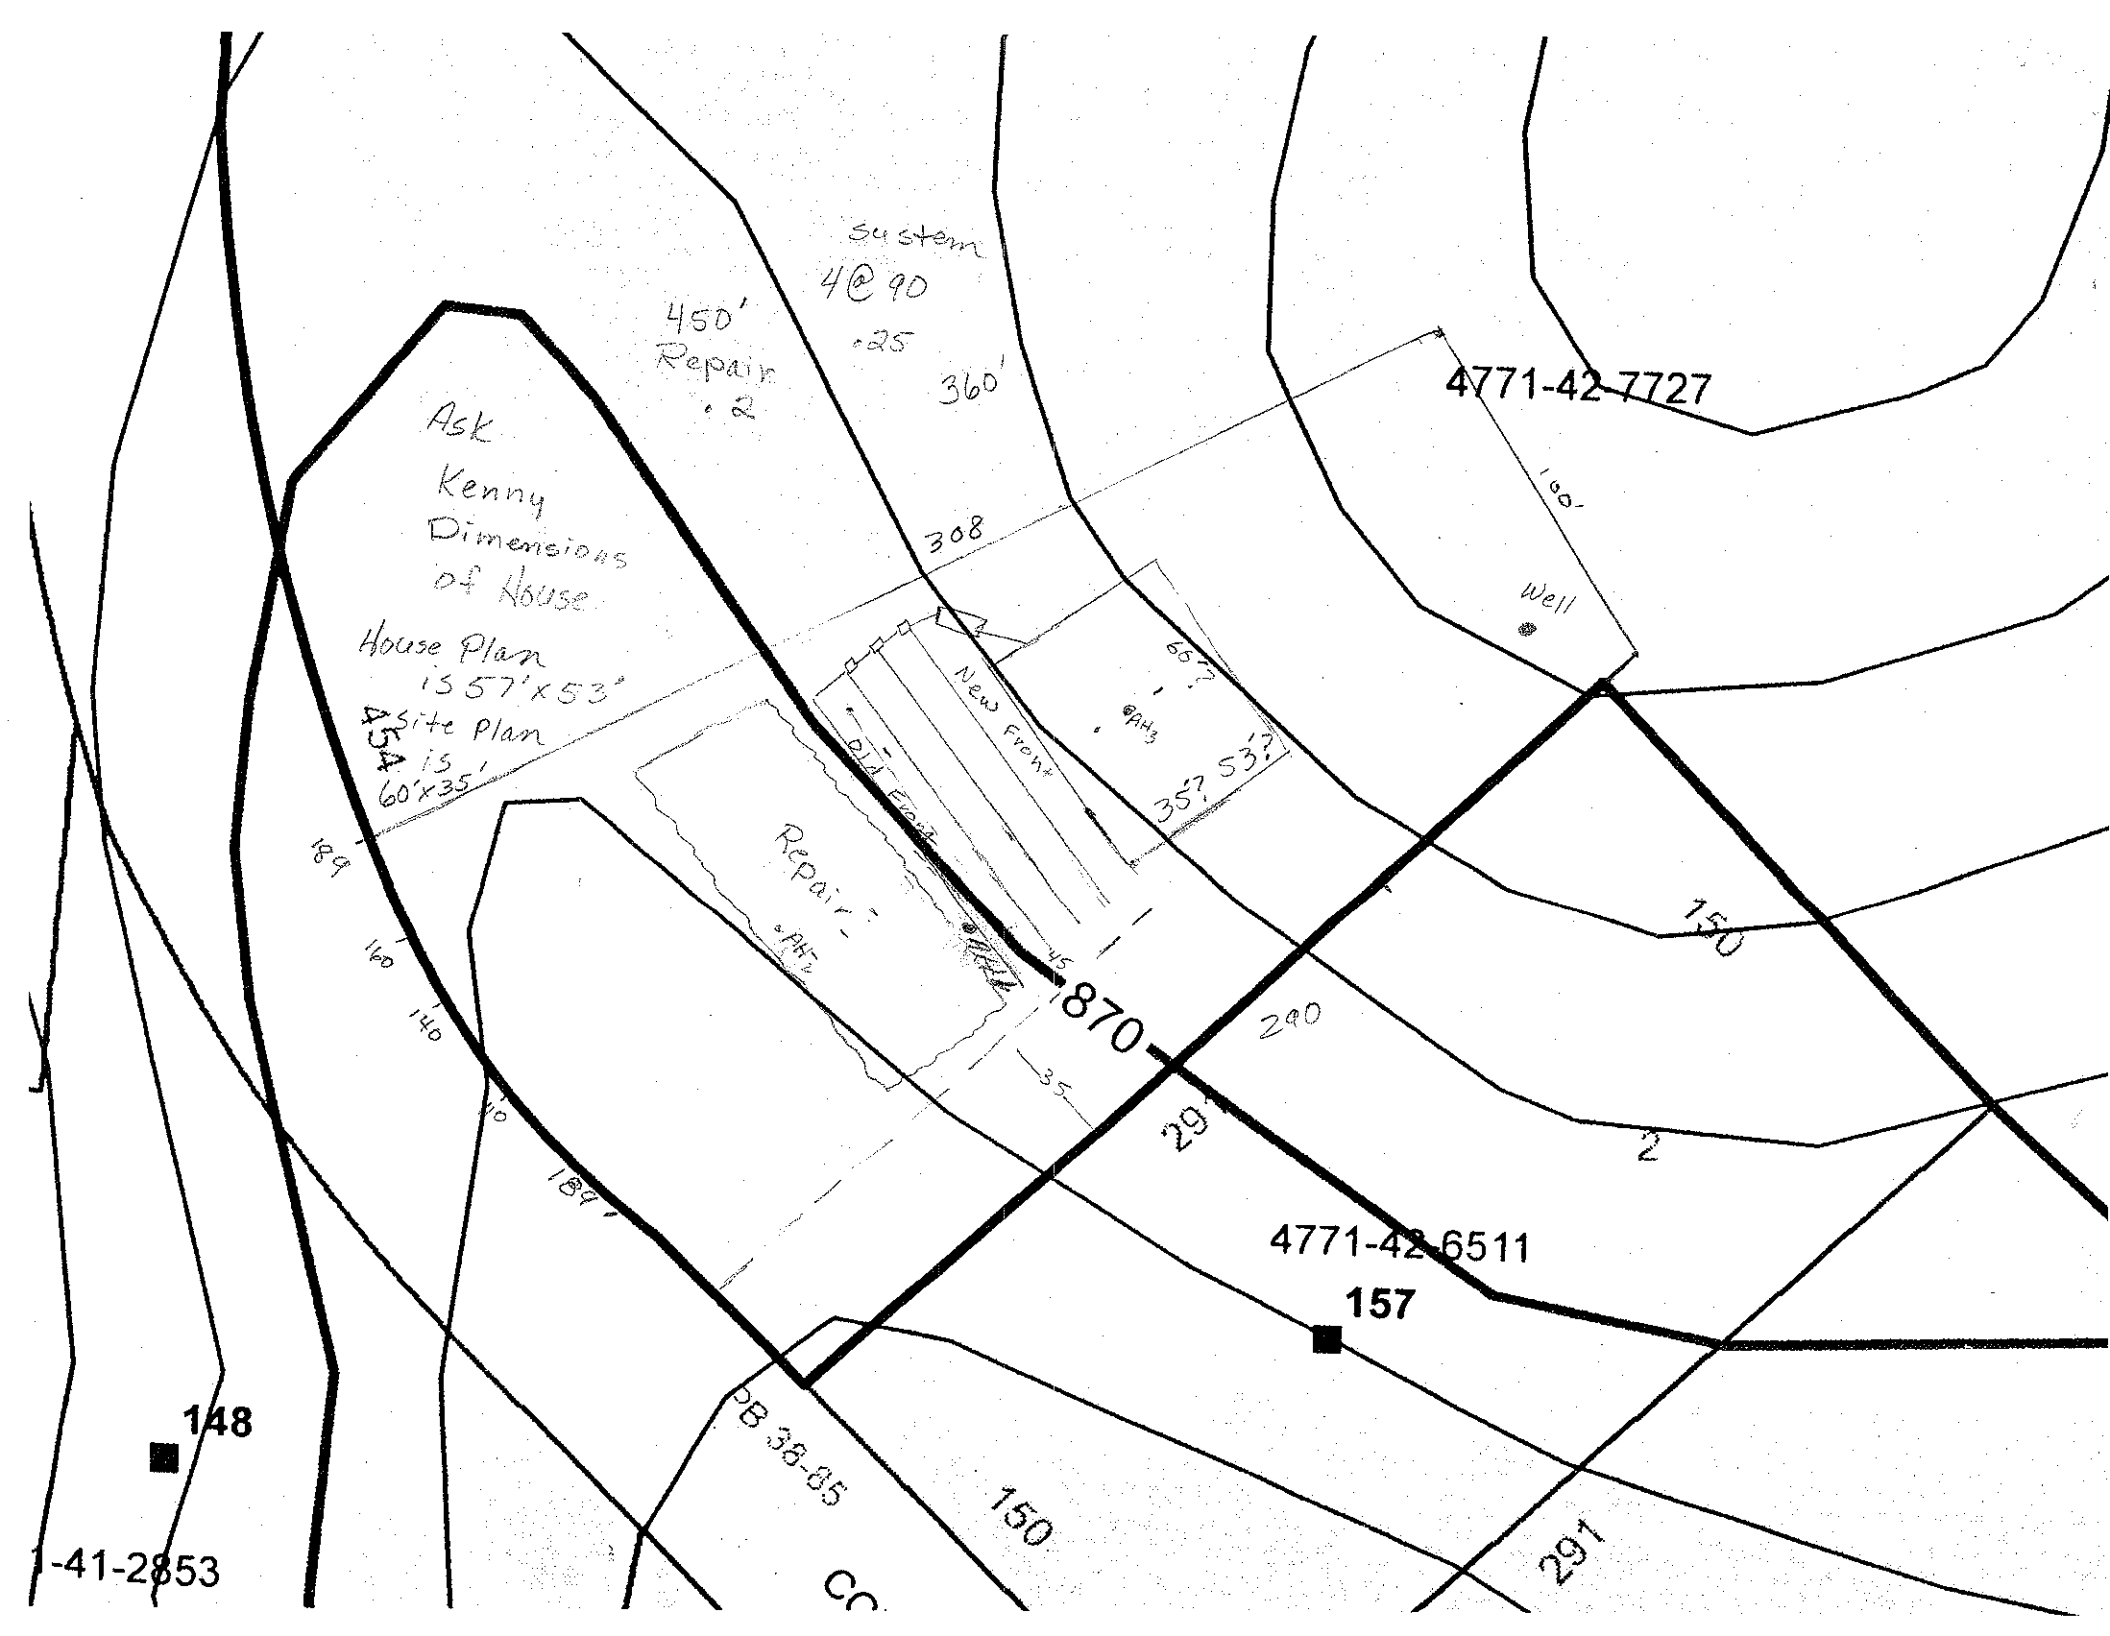
EVALUATION METHOD: ☐ Auger Boring ☐ Pit ☐ Cut TYPE OF WASTEWATER: ☐ Sewage ☐ Industrial Process ☐ Mixed

PROFILE #	.1940 LANDSCAPE POSITION/ SLOPE %	HORIZON DEPTH (IN.)	SOIL MORPHOLOGY (.1941) .1941 STRUCTURE/ TEXTURE	SOIL MORPHOLOGY (.1941) .1941 CONSISTENCE/ MINERALOGY	OTHER PROFILE FACTORS .1942 SOIL WETNESS/ COLOR	.1943 SOIL DEPTH	.1956 SAPRO CLASS	.1944 RESTR HORIZ	PROFILE CLASS & LTAR
1	5%	0-6	wk fr scl	fr ss sp	Br				
		6-24	mod fr sbk c	fr ss sp	Red		f-sap	f yel br	.25
		24-48	wk sbk c	fr ss sp	Red	48	c-m	sap	
2		0-12	wk gr sl						
		12-36	mo vf sbk/abk c		Br/Red matrix				.2
		36-47	wk sbk cl		Red				
		47	sl sap		Red/Bl/wh				
3		0-16	mo sbk cl		Red				
		16-30	mod fr sbk c		Red		c-sap		.3
		30-46	wk sbk cl				c-m	sap	
4									

DESCRIPTION	INITIAL SYSTEM	REPAIR SYSTEM
Available Space (.1945)		
System Type(s)		
Site LTAR		

OTHER FACTORS (.1946): _____
SITE CLASSIFICATION (.1948): _____
EVALUATED BY: _____
OTHER(S) PRESENT: _____

COMMENTS: _____


System
4@90
.25
360'
450'
Repair
.2
Ask
Kenny
Dimensions
of House
House Plan
is 57'x53'
Site Plan
is
60'x35'
308
New Front
Old Front
Repair
AH2
AH3
667
35?, 53?
Well
160'
4771-42-7727
870
189
160
140
10
189'
35
150
290
291
2
4771-42-6511
157
148
PB 38-85
150
291
1-41-2853
CC