IREDELL COUNTY HEATLH DEPARTMENT

PAGE 2: *SITE PLAN WORKSHEET*

SEE THE SAMPLE SITE PLAN BELOW. INCOMPLETE SITE PLANS WILL BE RETURNED TO YOU FOR COMPLETION AND MAY RESULT IN A DELAY IN THE ISSUANCE OF YOUR SEPTIC SYSTEM PERMIT!!!

Place an (X) beside each item as you complete the site plan:

- X — **Property Line measurements are clearly identified...**
- X — **All proposed structures are indicated...**
  SHOW: proposed house or business footprint, wells, water lines, patios, pools and decks, and any other item that will occupy space on the site
- ____ **Front and side setbacks from property line...**
- ____ **Preferred driveway location and configuration, preferred well location...**
- ____ **Area you prefer your septic system to be placed...**
- ____ **North arrow, or other sufficient indicator of direction...**

Circle N/A on the following if appropriate:

- X — **Location of septic systems and wells within 100' of your property...** **N/A**
- ____ **Location of easements and rights of ways on your property...** **N/A**
- ____ **Location of any designated wetlands on the property...** **N/A**


Signature: Tabitha Dilland


Property owner or owner's legal representative signature (SIGNATURE REQUIRED)

5-31-07

DATE

USE THIS SPACE TO DRAW YOUR SITE PLAN

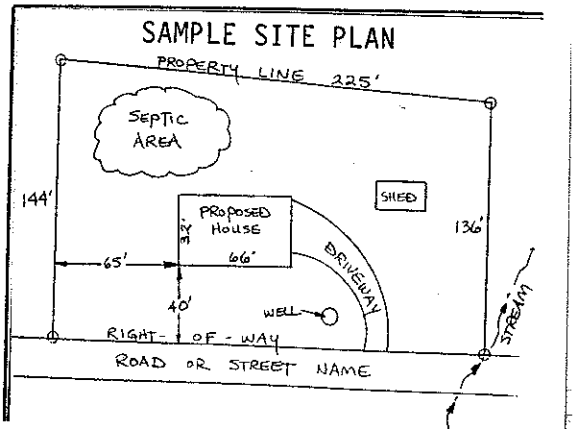

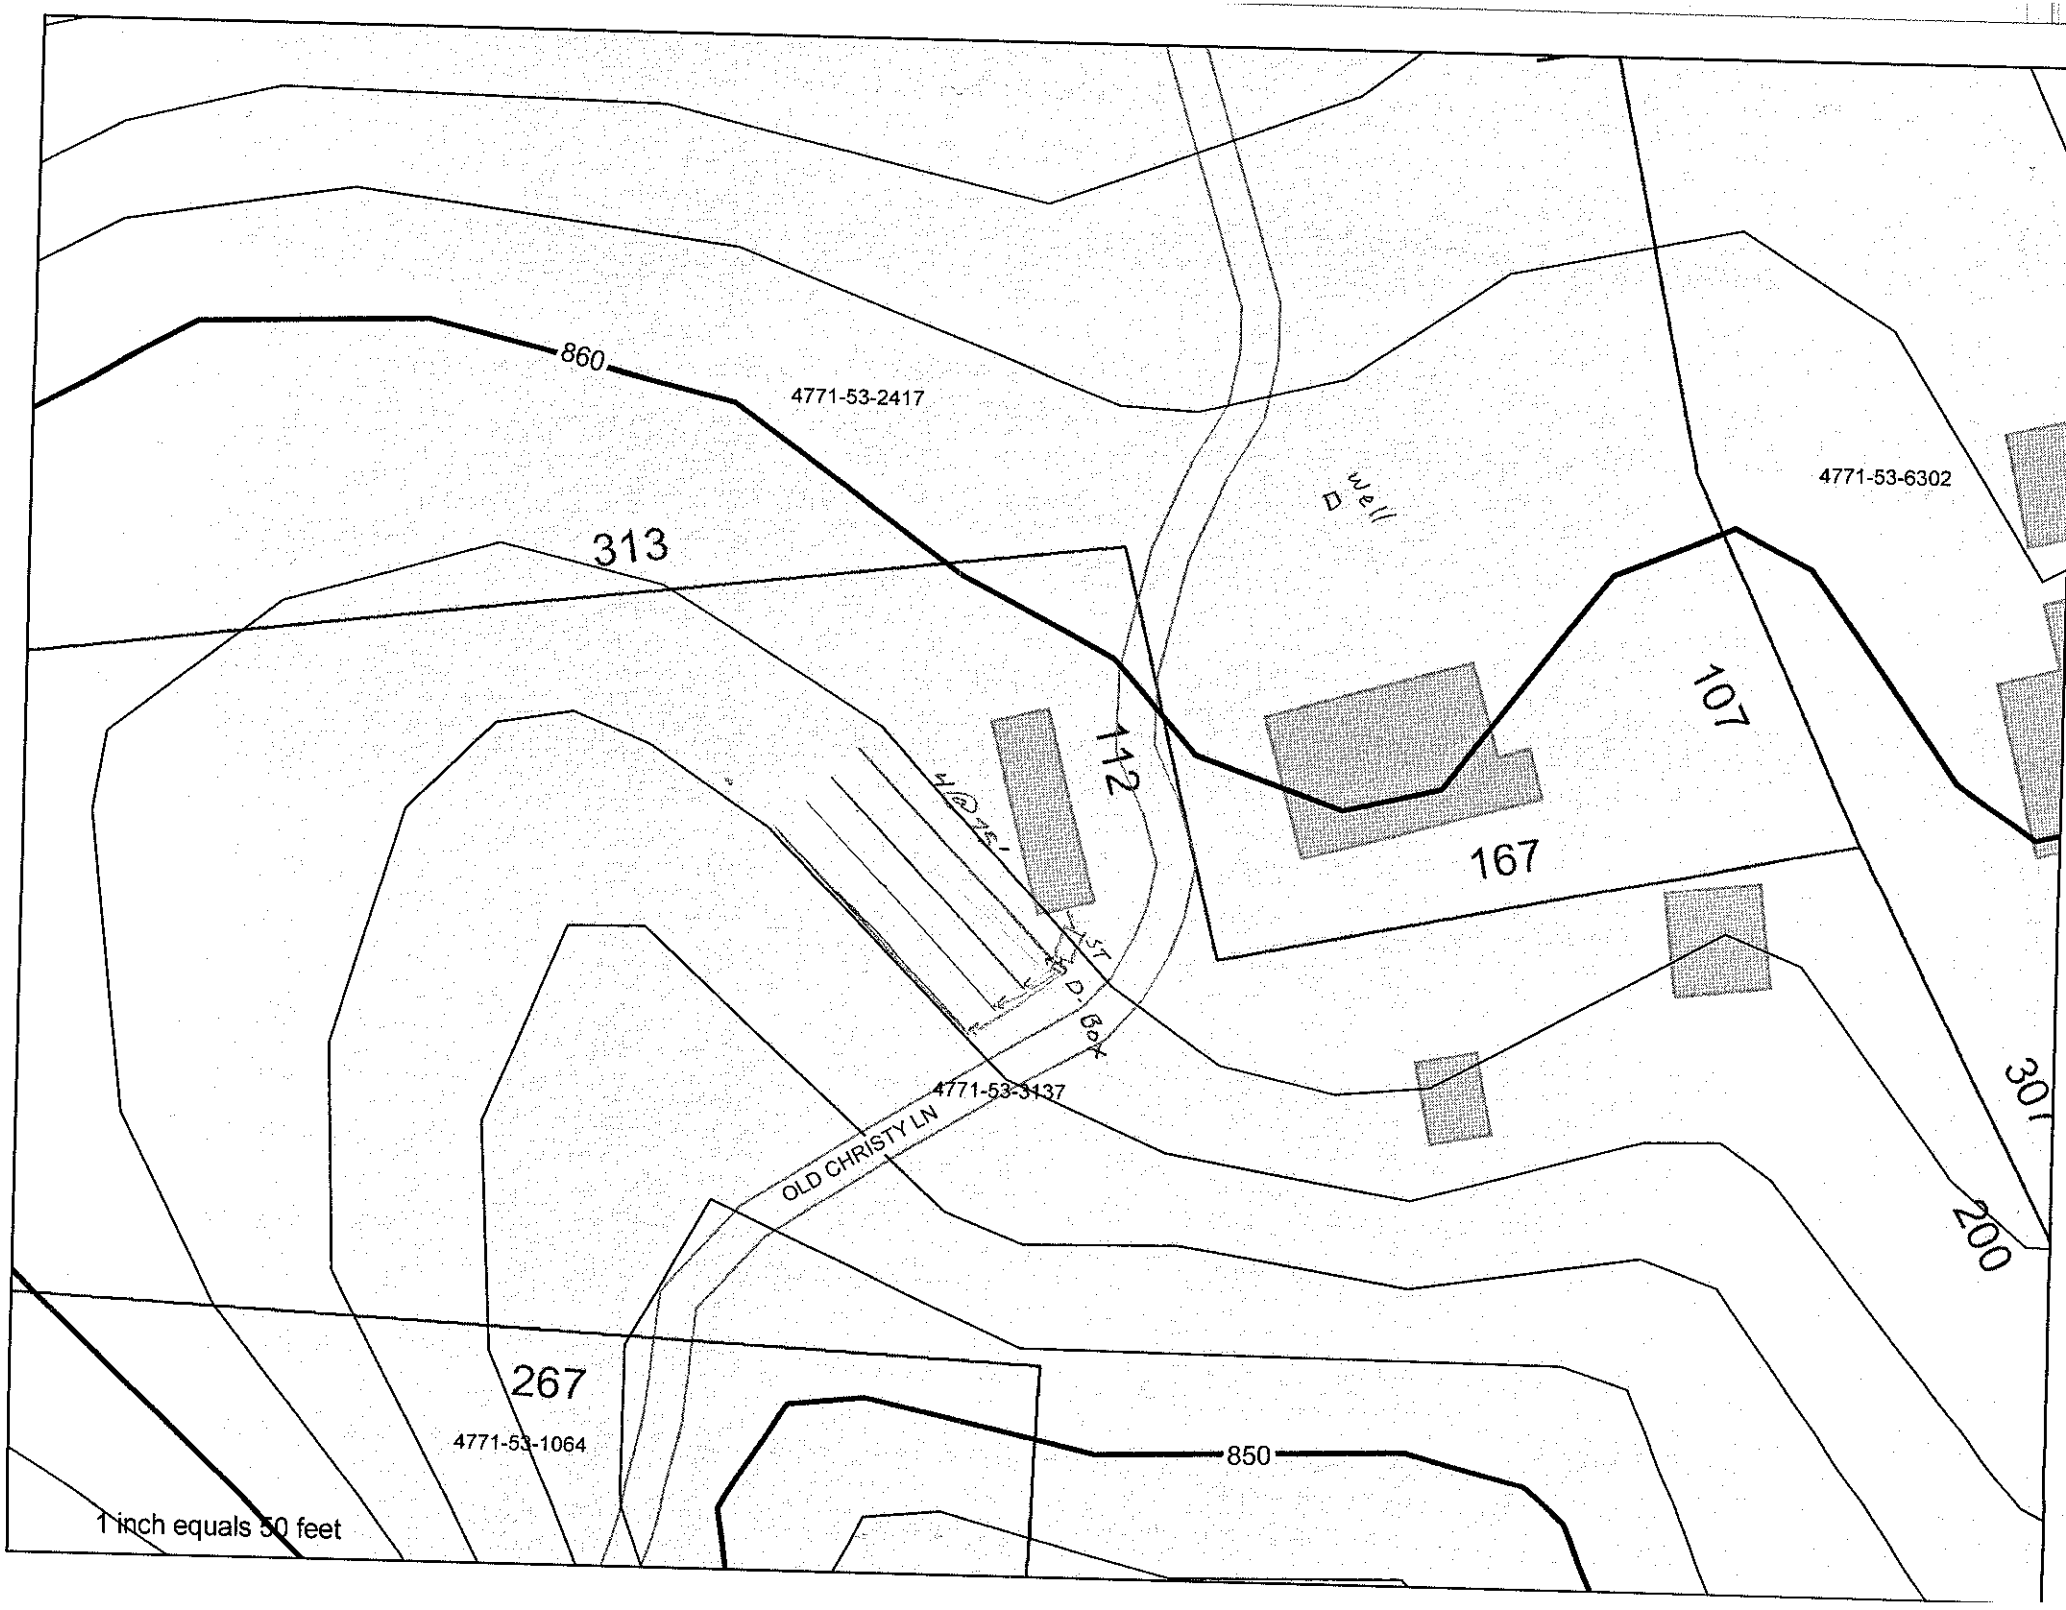
860
4771-53-2417
313
Dwell
4771-53-6302
112
107
167
157'
S.D. Box
4771-53-3137
OLD CHRISTY LN
267
4771-53-1064
850
200
1 inch equals 50 feet