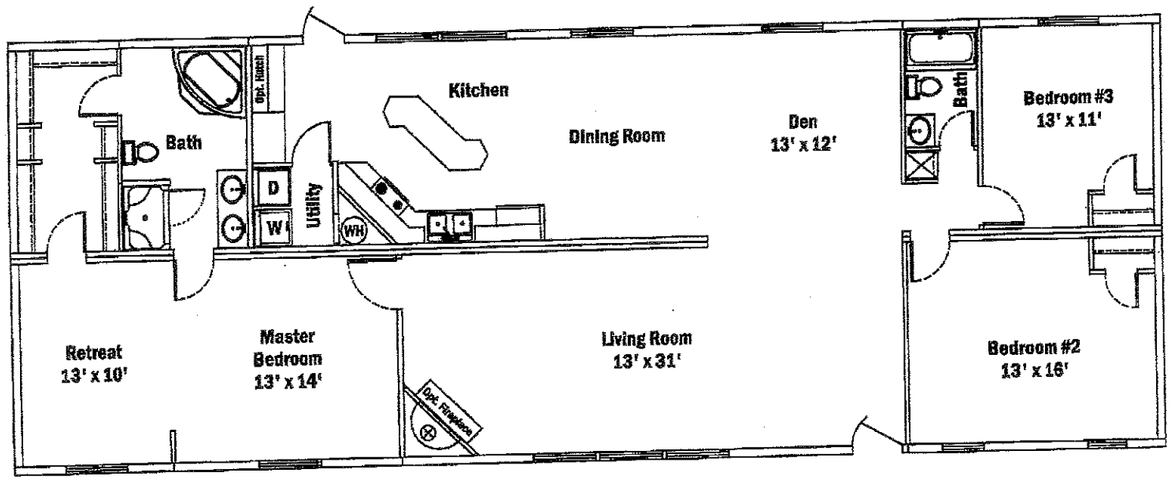


Model 2823 Arlington III
28x76 3 Bedroom 2 Bath

I (we) understand the following specifications are correct for the construction of my (our) home.

Roger Bay 12-20-07

Fred Cook

8'-0" SIDEWALLS

GILES	DRAWN BY: BUNDREN M.
	REVISIONS:
SCALE: N.T.S.	DRAWING NO. MODEL 2823
DATE: 5-20-02	
Layer:	ARLINGTON III
FILE: ACAD\FLOORPLANS\2823	