
Crestfield lot 5

PRESSURE MANIFOLD DESIGN

ATTACHMENT TO P.D.# 6738N

TAX MAP # 4772 88 2657

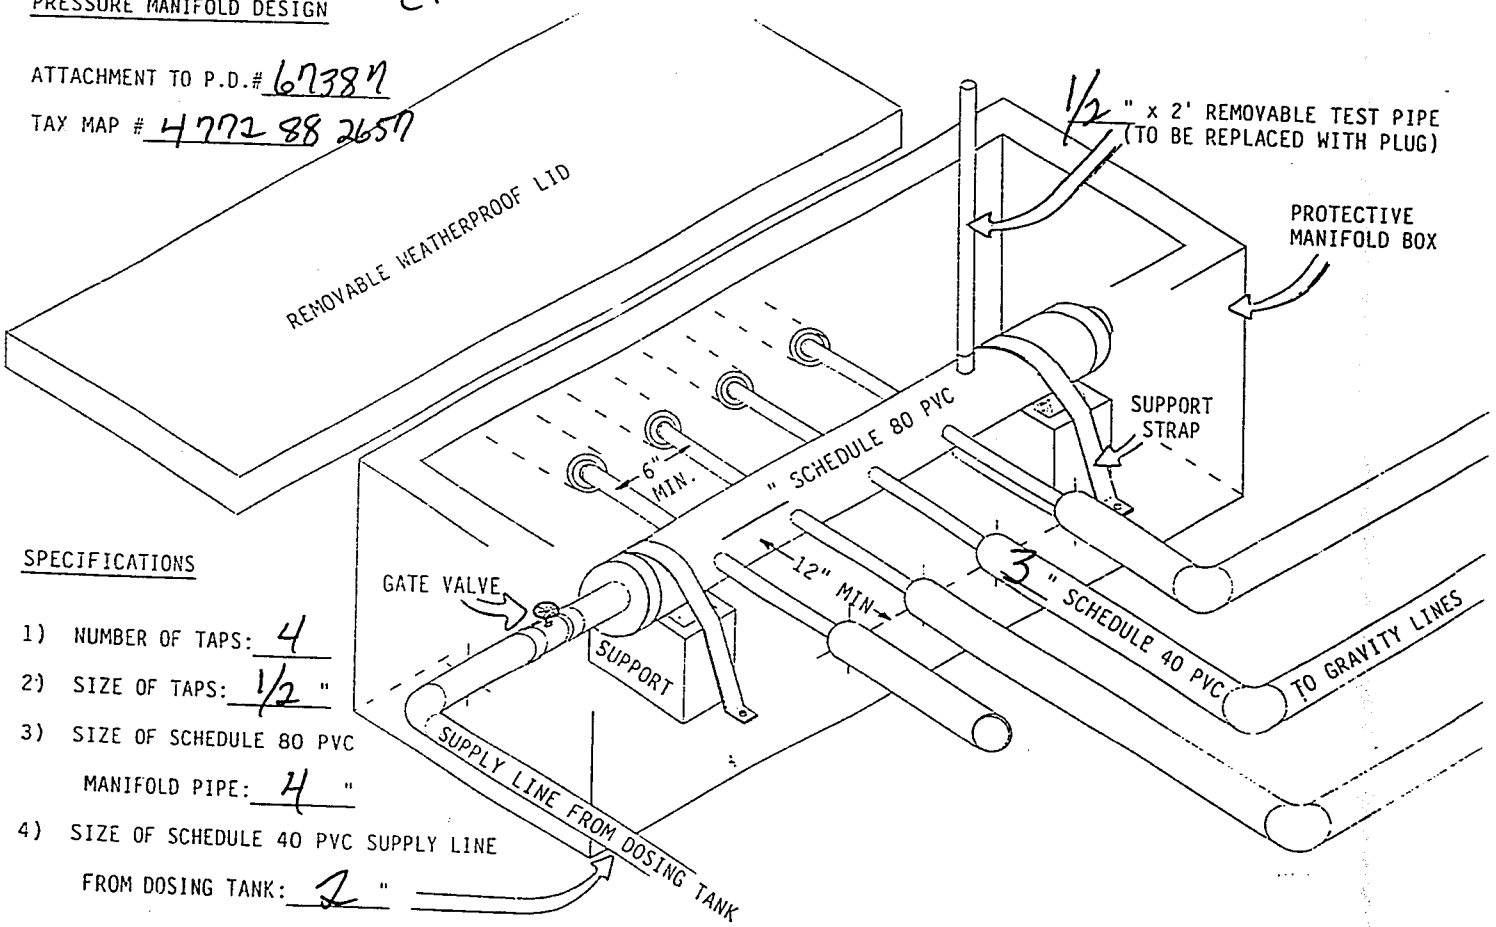

SPECIFICATIONS

1) NUMBER OF TAPS: 4

2) SIZE OF TAPS: 1/2 "

3) SIZE OF SCHEDULE 80 PVC MANIFOLD PIPE: 4 "

4) SIZE OF SCHEDULE 40 PVC SUPPLY LINE FROM DOSING TANK: 2 "

18200