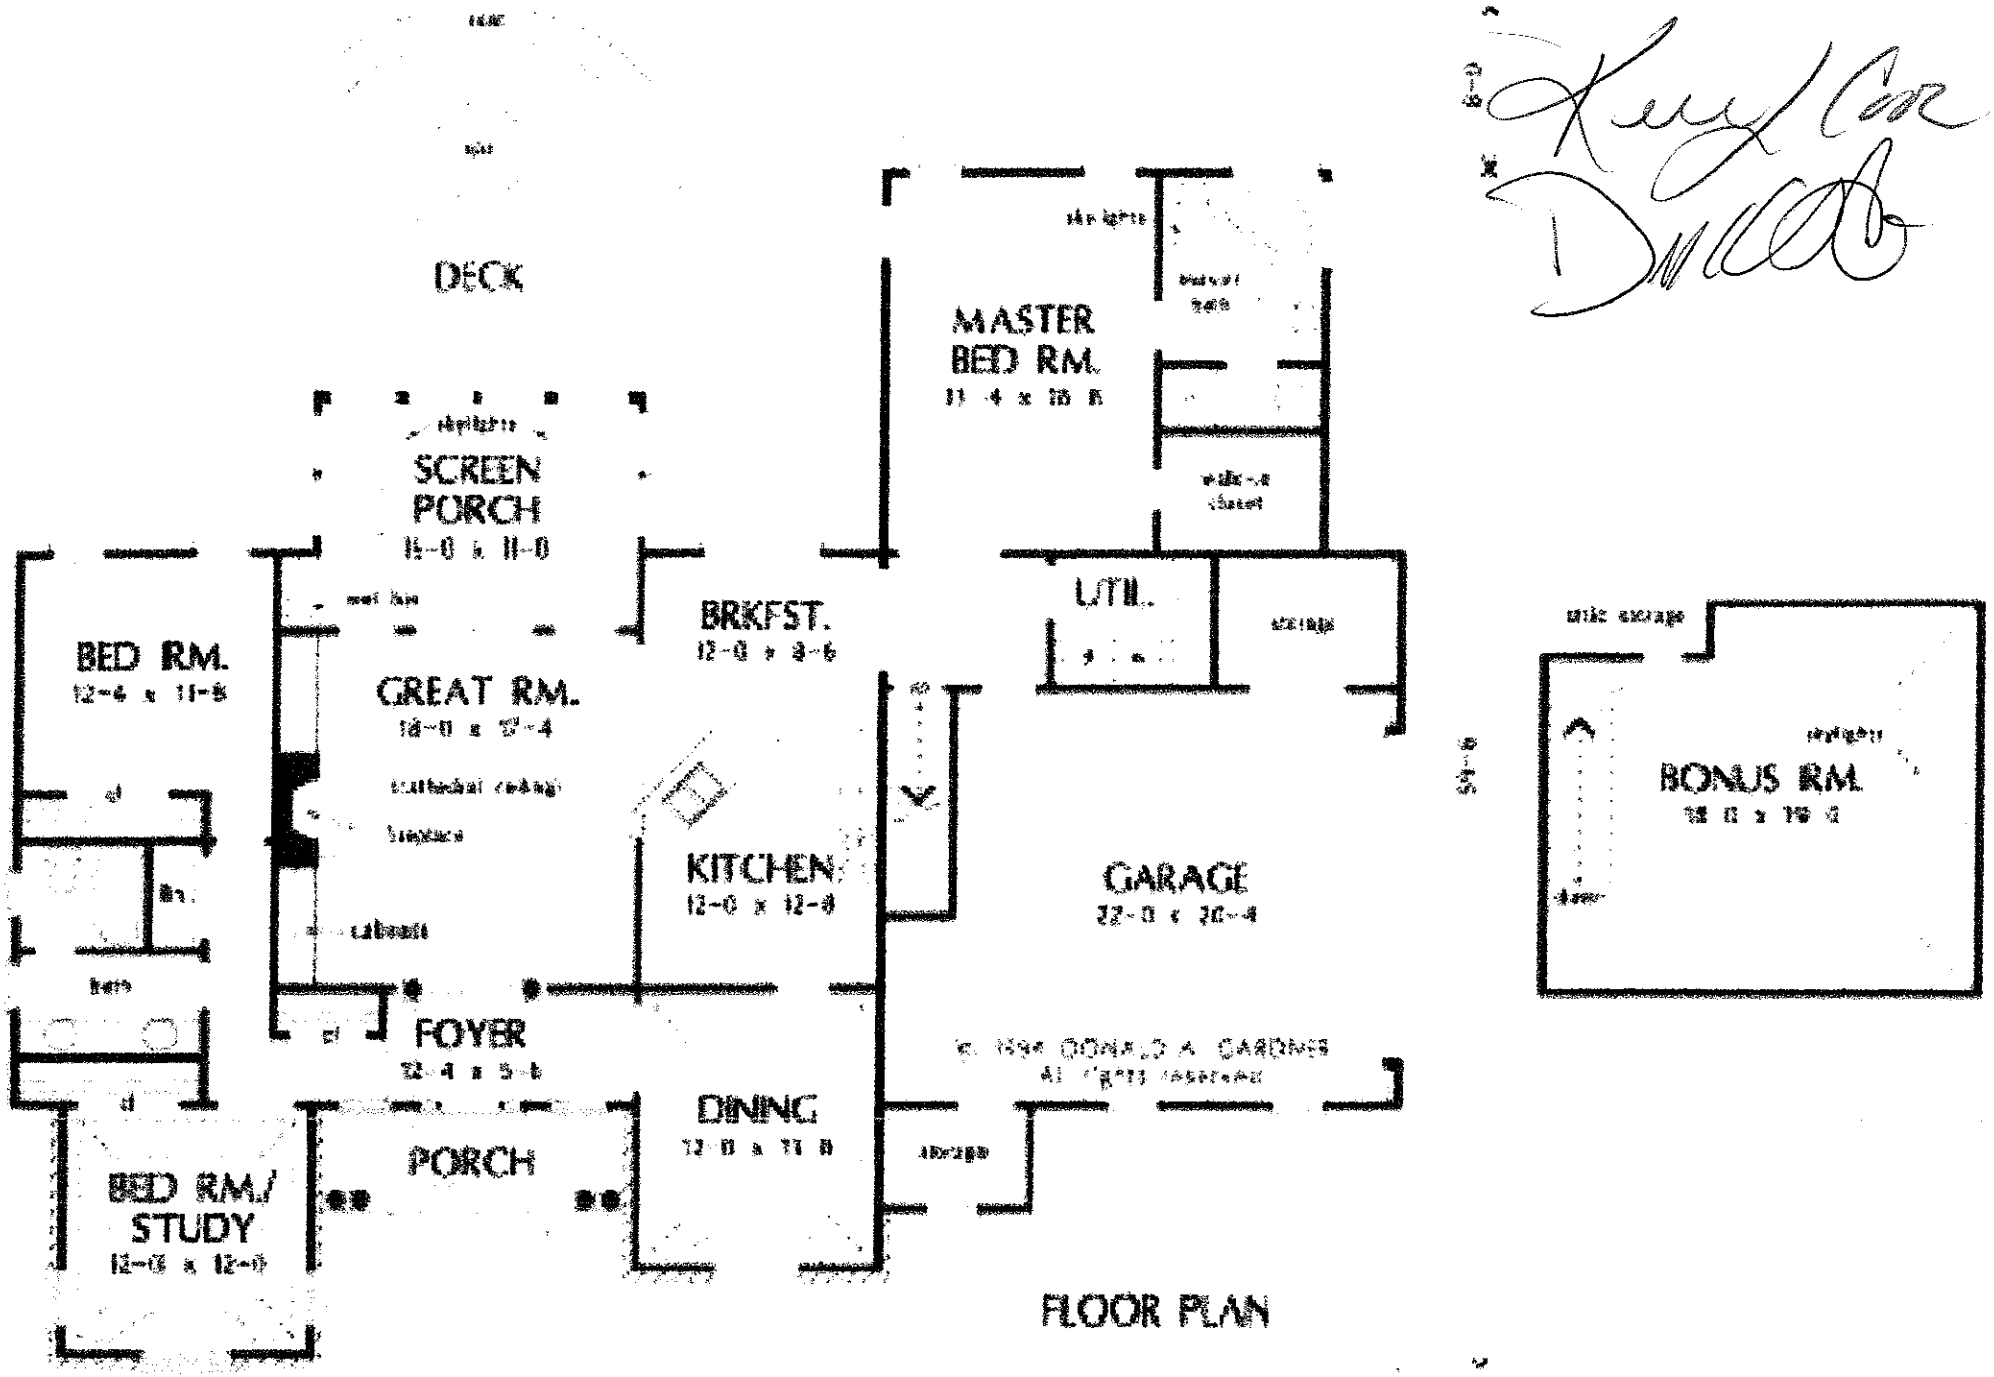

DECK
SCREEN PORCH
11-0 x 11-0
MASTER BED RM.
BRKFST.
12-0 x 8-6
UTIL.
BED RM.
12-4 x 11-8
GREAT RM.
KITCHEN
12-0 x 12-0
GARAGE
FOYER
PORCH
DINING
BED RM./ STUDY
12-0 x 12-0
BONUS RM.
FLOOR PLAN