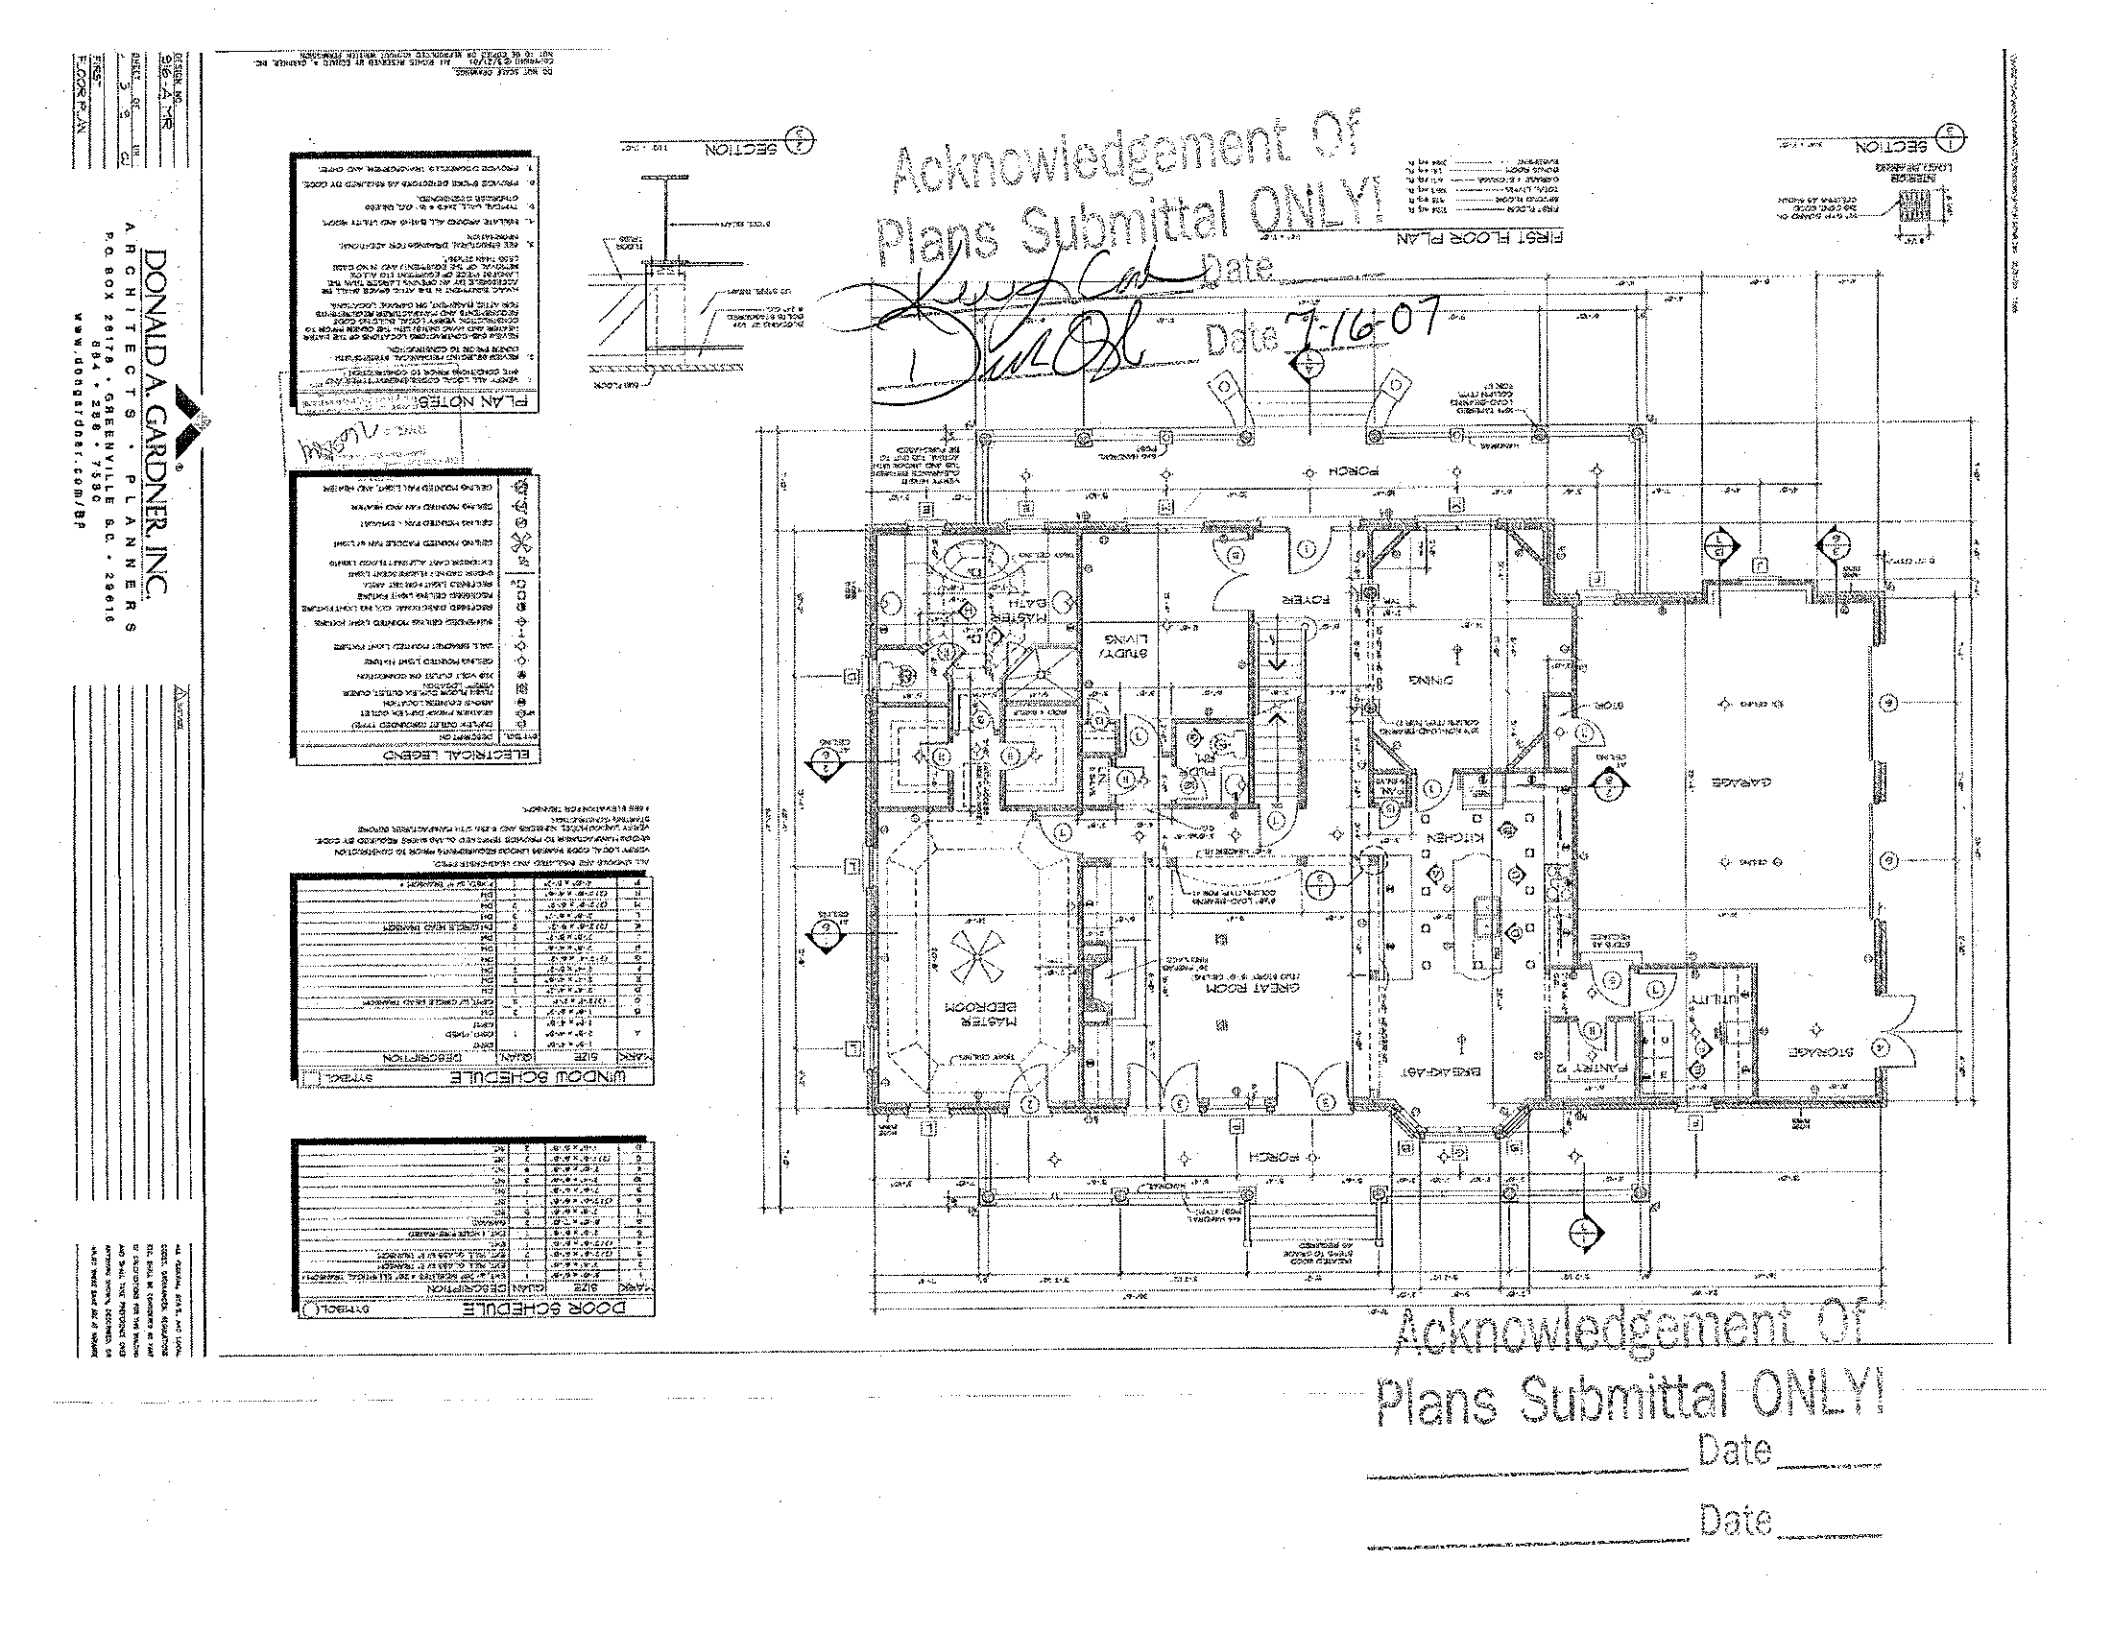
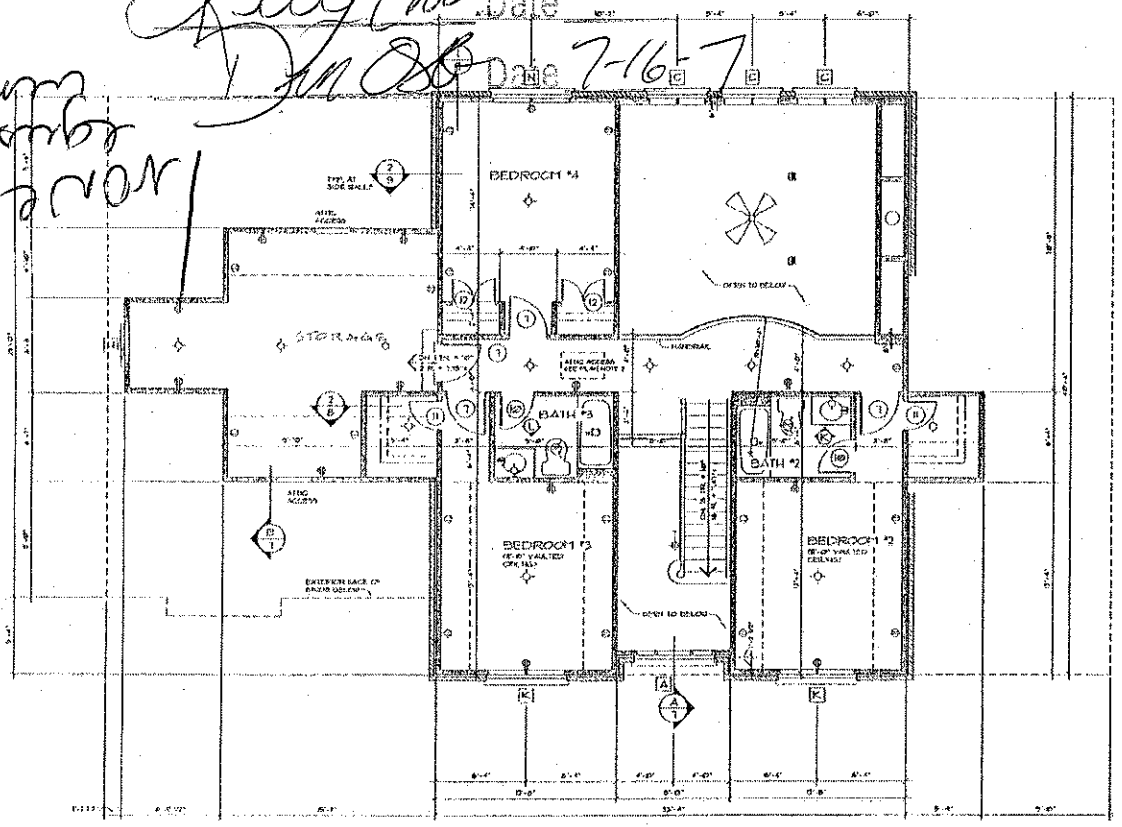
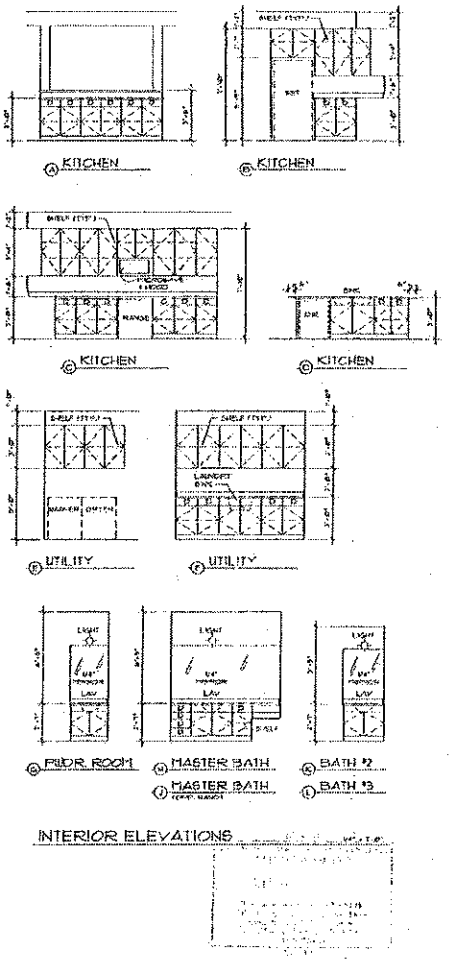

Acknowledgement Of
Plans Submittal ONLY!
Date
Date 7-16-07
Acknowledgement Of
Plans Submittal ONLY!
Date
Date
DONALD A. GARDNER, INC.
ARCHITECTS • PLANNERS
P.O. BOX 28178 • GREENVILLE S.C. • 29616
864 • 288 • 7530
www.donaldgardner.com/bp
FIRST FLOOR PLAN
SECTION
PLAN NOTES
ELECTRICAL LEGEND
WINDOW SCHEDULE
DOOR SCHEDULE
FOYER
LIVING
DINING
KITCHEN
GREAT ROOM
MASTER BEDROOM
PORCH
GARAGE
STORAGE
UTILITY

Acknowledgement Of
Plans Submittal ONLY!
Date
Date 7-16-7



SECOND FLOOR PLAN



INTERIOR ELEVATIONS

DONALD A. GARDNER, INC.
ARCHITECTS • PLANNERS
P.O. BOX 28178 • GREENVILLE S.C. • 29616
864 • 288 • 7580
www.dongardner.com/BP