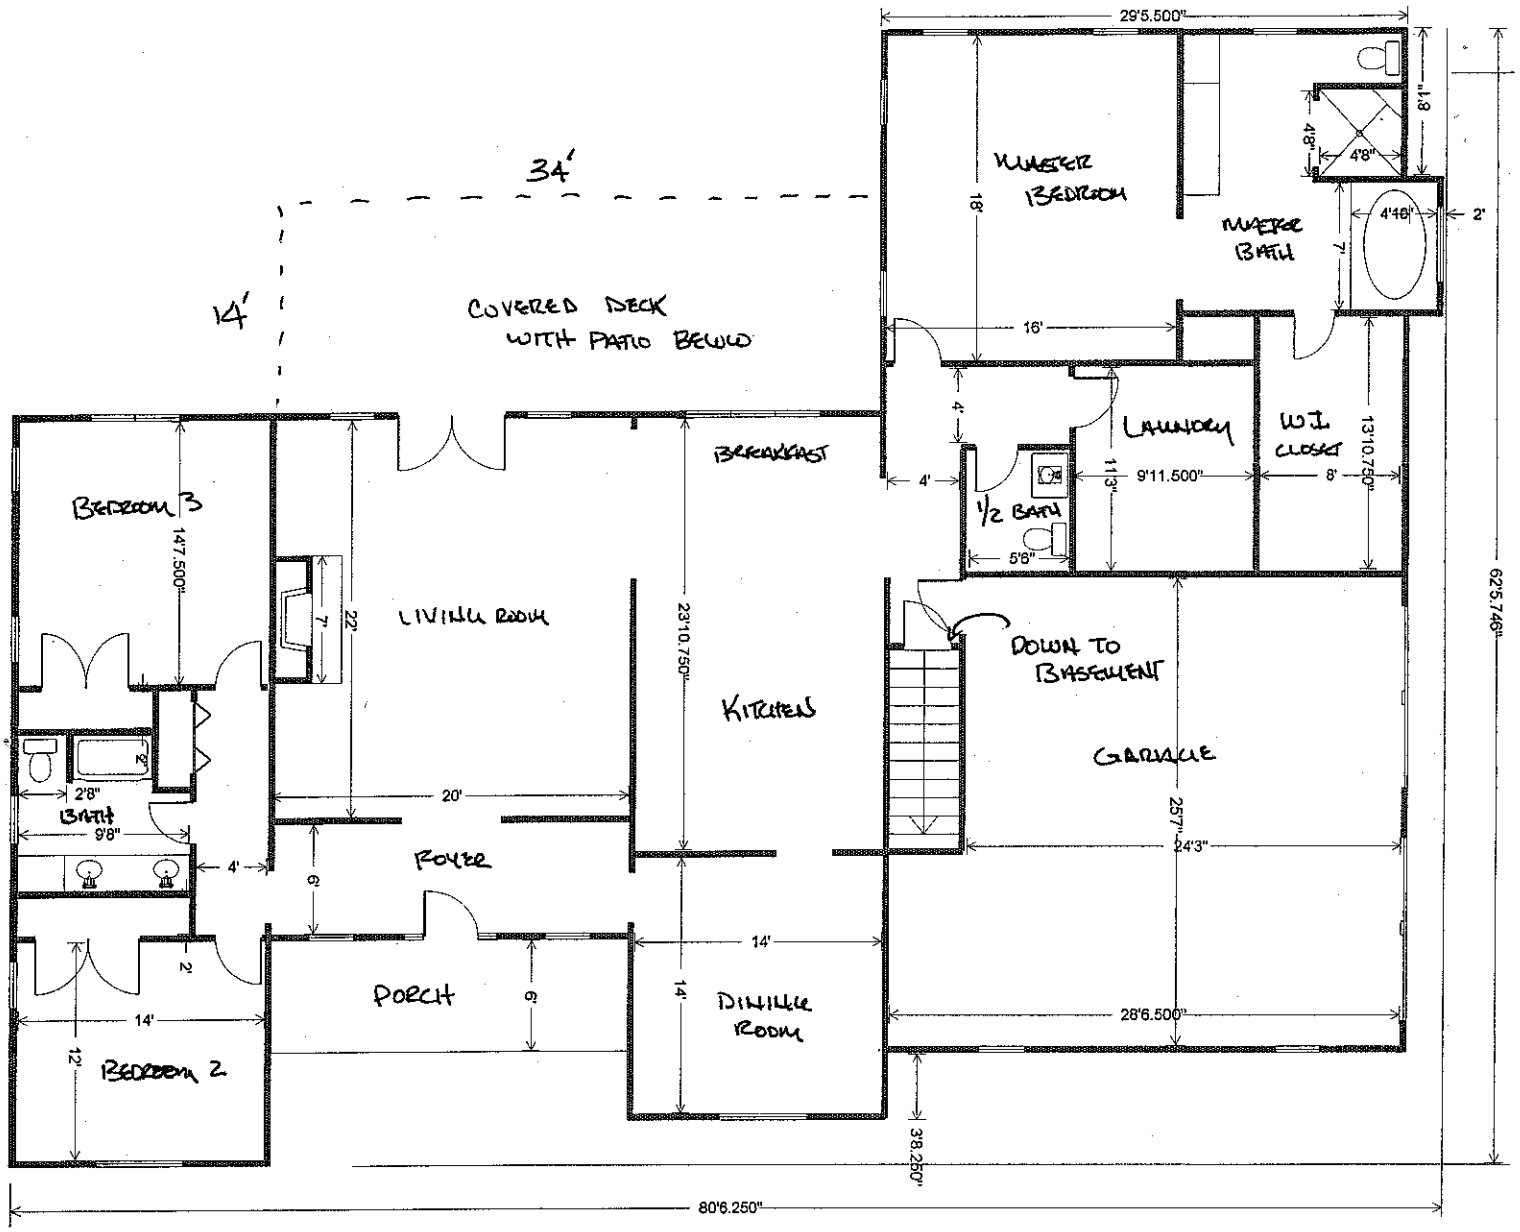


DWIGHT & JULIE BOLIN

PLAN TO BE REVERSED

GARAGE & DRIVE ON LEFT SIDE OF PROPERTY

Drive

Acknowledgement of Plans

X Dwight Bolin 3-18-08

Kelly Cook 3-18-08