
Acknowledgement of Plans Submittal ONLY!

Stephen AK Date 8-9-16

Maria Colon Date 8/9/16

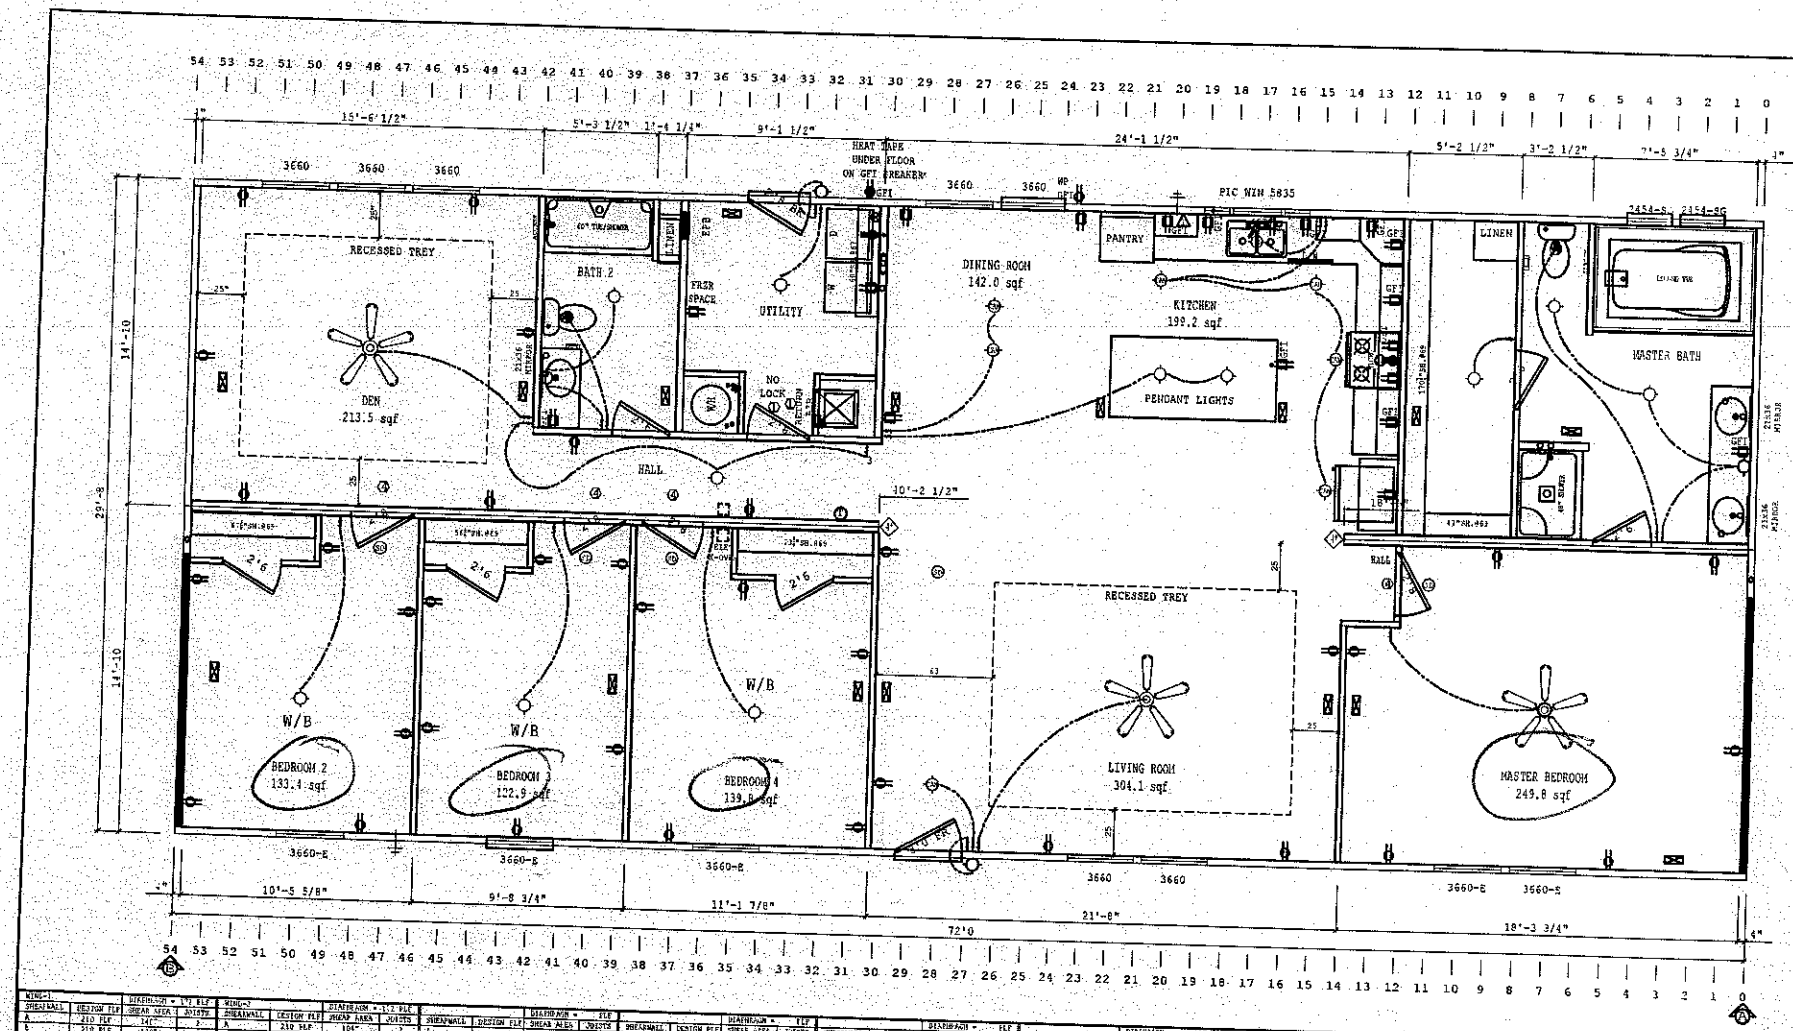

WIND-1		DIAPHRAGM = 1/2 PLF		WIND-2		DIAPHRAGM = 1/2 PLF		SHEARWALL	DESIGN PLF	DIAPHRAGM = PLF		SHEARWALL	DESIGN PLF	DIAPHRAGM = PLF		SHEARWALL	DESIGN PLF	DIAPHRAGM = PLF		SHEARWALL	DESIGN PLF	DIAPHRAGM = PLF		SHEARWALL	DESIGN PLF	DIAPHRAGM = PLF		REGION 100MI-ROOF ENV
SHEARWALL	DESIGN PLF	SHEAR AREA	JOISTS	SHEARWALL	DESIGN PLF	SHEAR AREA	JOISTS			SHEAR AREA	JOISTS			SHEAR AREA	JOISTS			SHEAR AREA	JOISTS			SHEAR AREA	JOISTS			
A	210 PLF			A	210 PLF	104"	2	A				A				A				A				A			1-20
B	210 PLF	141"	2	B	420 PLF	184"	2	B				B				B				B				B			2-20
C				C	420 PLF	176"	2+1	C				C				C				C				C			3-20
D				D	620 PLF	140"	3	D				D				D				D				D			
E				E				E				E				E				E				E			
F				F				F				F				F				F				F			
G				G				G				G				G				G				G			

BRAND	SERIES
SCHULT	CL32

OAKWOOD HOMES CORP.

REVISIONS	BY	DATE

GENERAL NOTES

CEILING HEIGHT = 108.0

REFER TO DAPIA PAGE MHP-2.0 FOR AREA LIGHT & VENT

REFER TO DAPIA PAGE EL-1.2 FOR ELEC. SYMBOL & BRANCH CIRCUIT NUMBER

FLOOR FRAMING SPACING = 16

TOTAL WINDOW SQFT = 182.1/187.5 OPT

DRAWING TITLE

MASTER PLAN

RETURN AIR REQUIREMENTS

1. 20"x16" GRILL REQUIRED
2. 4"x10" GRILL W/ 2 1/2" DOOR UNDERCUT
3. DOOR(S) MUST BE UNDERCUT 2 1/2" MIN.
4. 4"x24" OR 6"x14" GRILL REQUIRED

<1> INDICATES REQUIRED OF STUDS IN CLIMATE

<2> THE * SPECIFIES THE THERMAL ZONE CAN BE FOUND IN STUDS IN COLUMNS

MODEL NAME		SCALE
5521-32WIDE		1/4" = 1'-0"
PLANT 958	DESCRIPTION 32X72 3BR-2BA	MODEL NO. SN248177
DRAWN BY TXH	ORIG. DATE 06/13/2016	DATE PRINTED 06/14/2016

Lark Road