
Henning House

(# indicate flag # for corners)

Gene

(336) 760-9451

(336) 749-8555

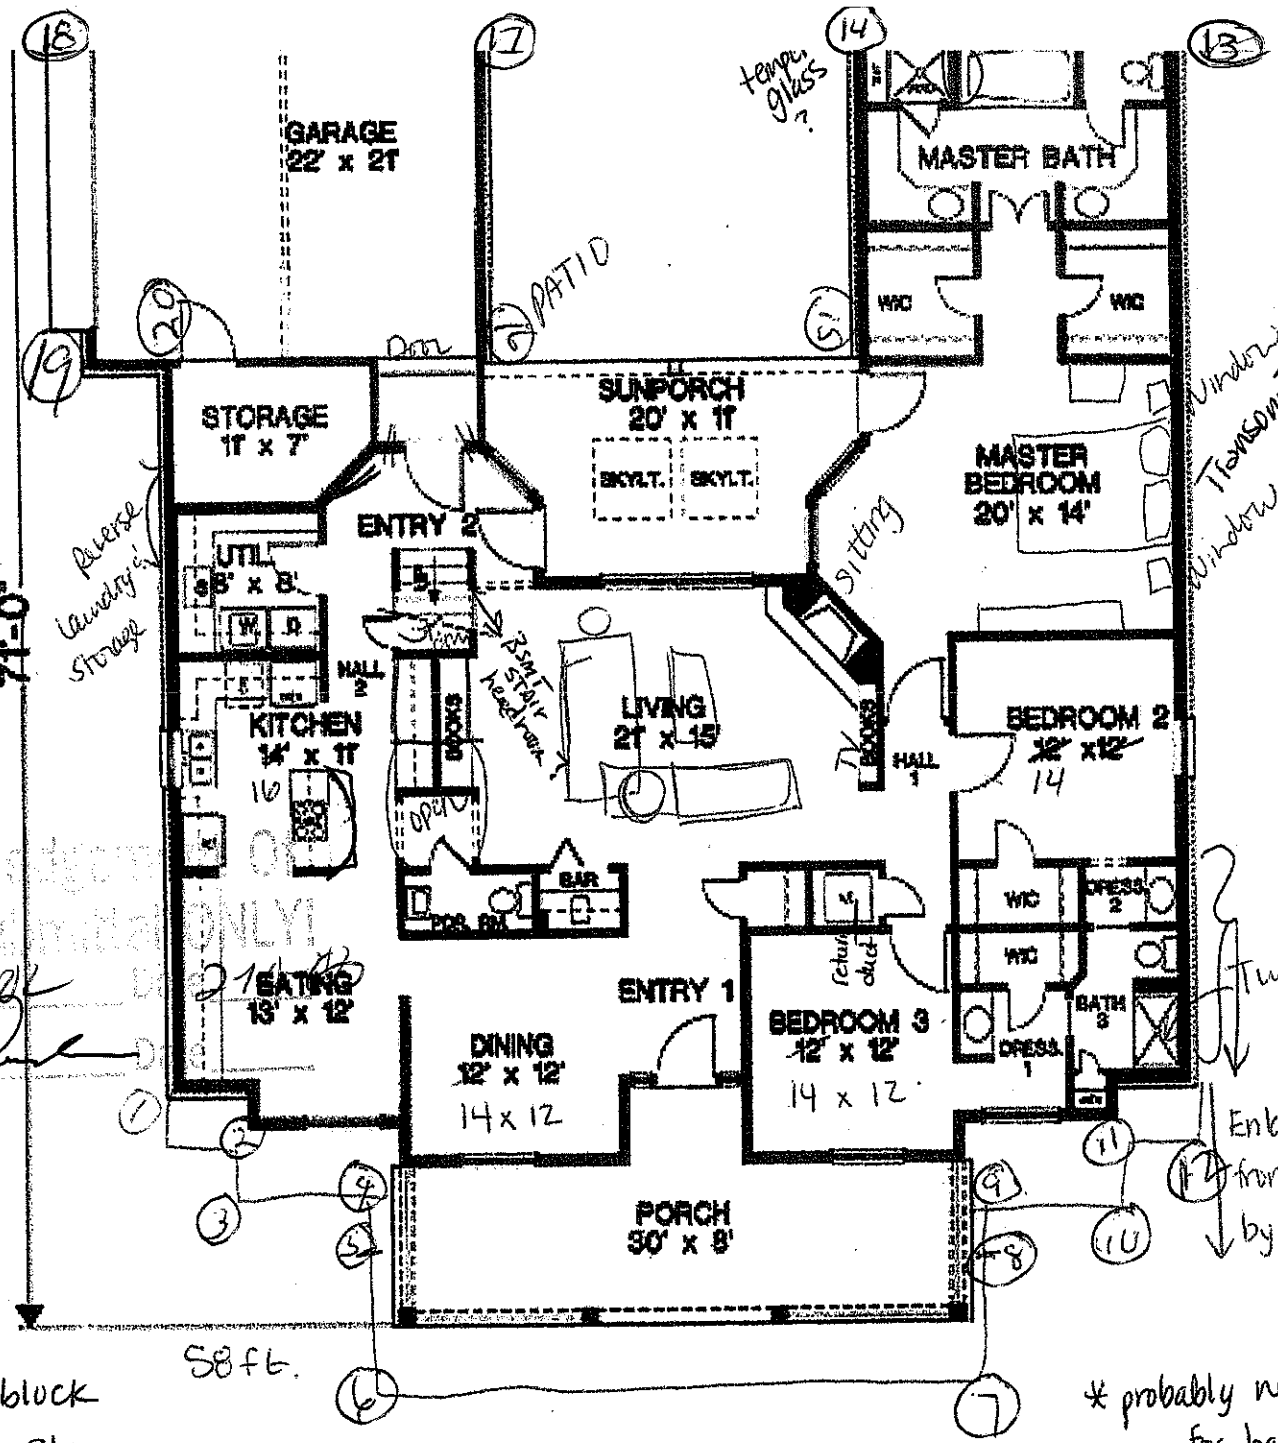

Acknowledgement of Plans Submitted ONLY!

Finished Height of basement

* Extra Course of block to get ~~8~~ 8ft. Clear

Enlarge entire front portion of house by 2 feet

* probably need to allow for basement HRC "Through the wall" GE/Sanyo

020D-0009 - First Floor - To Order Call 1-800 DREAM HOME

© 2005 BY HDA