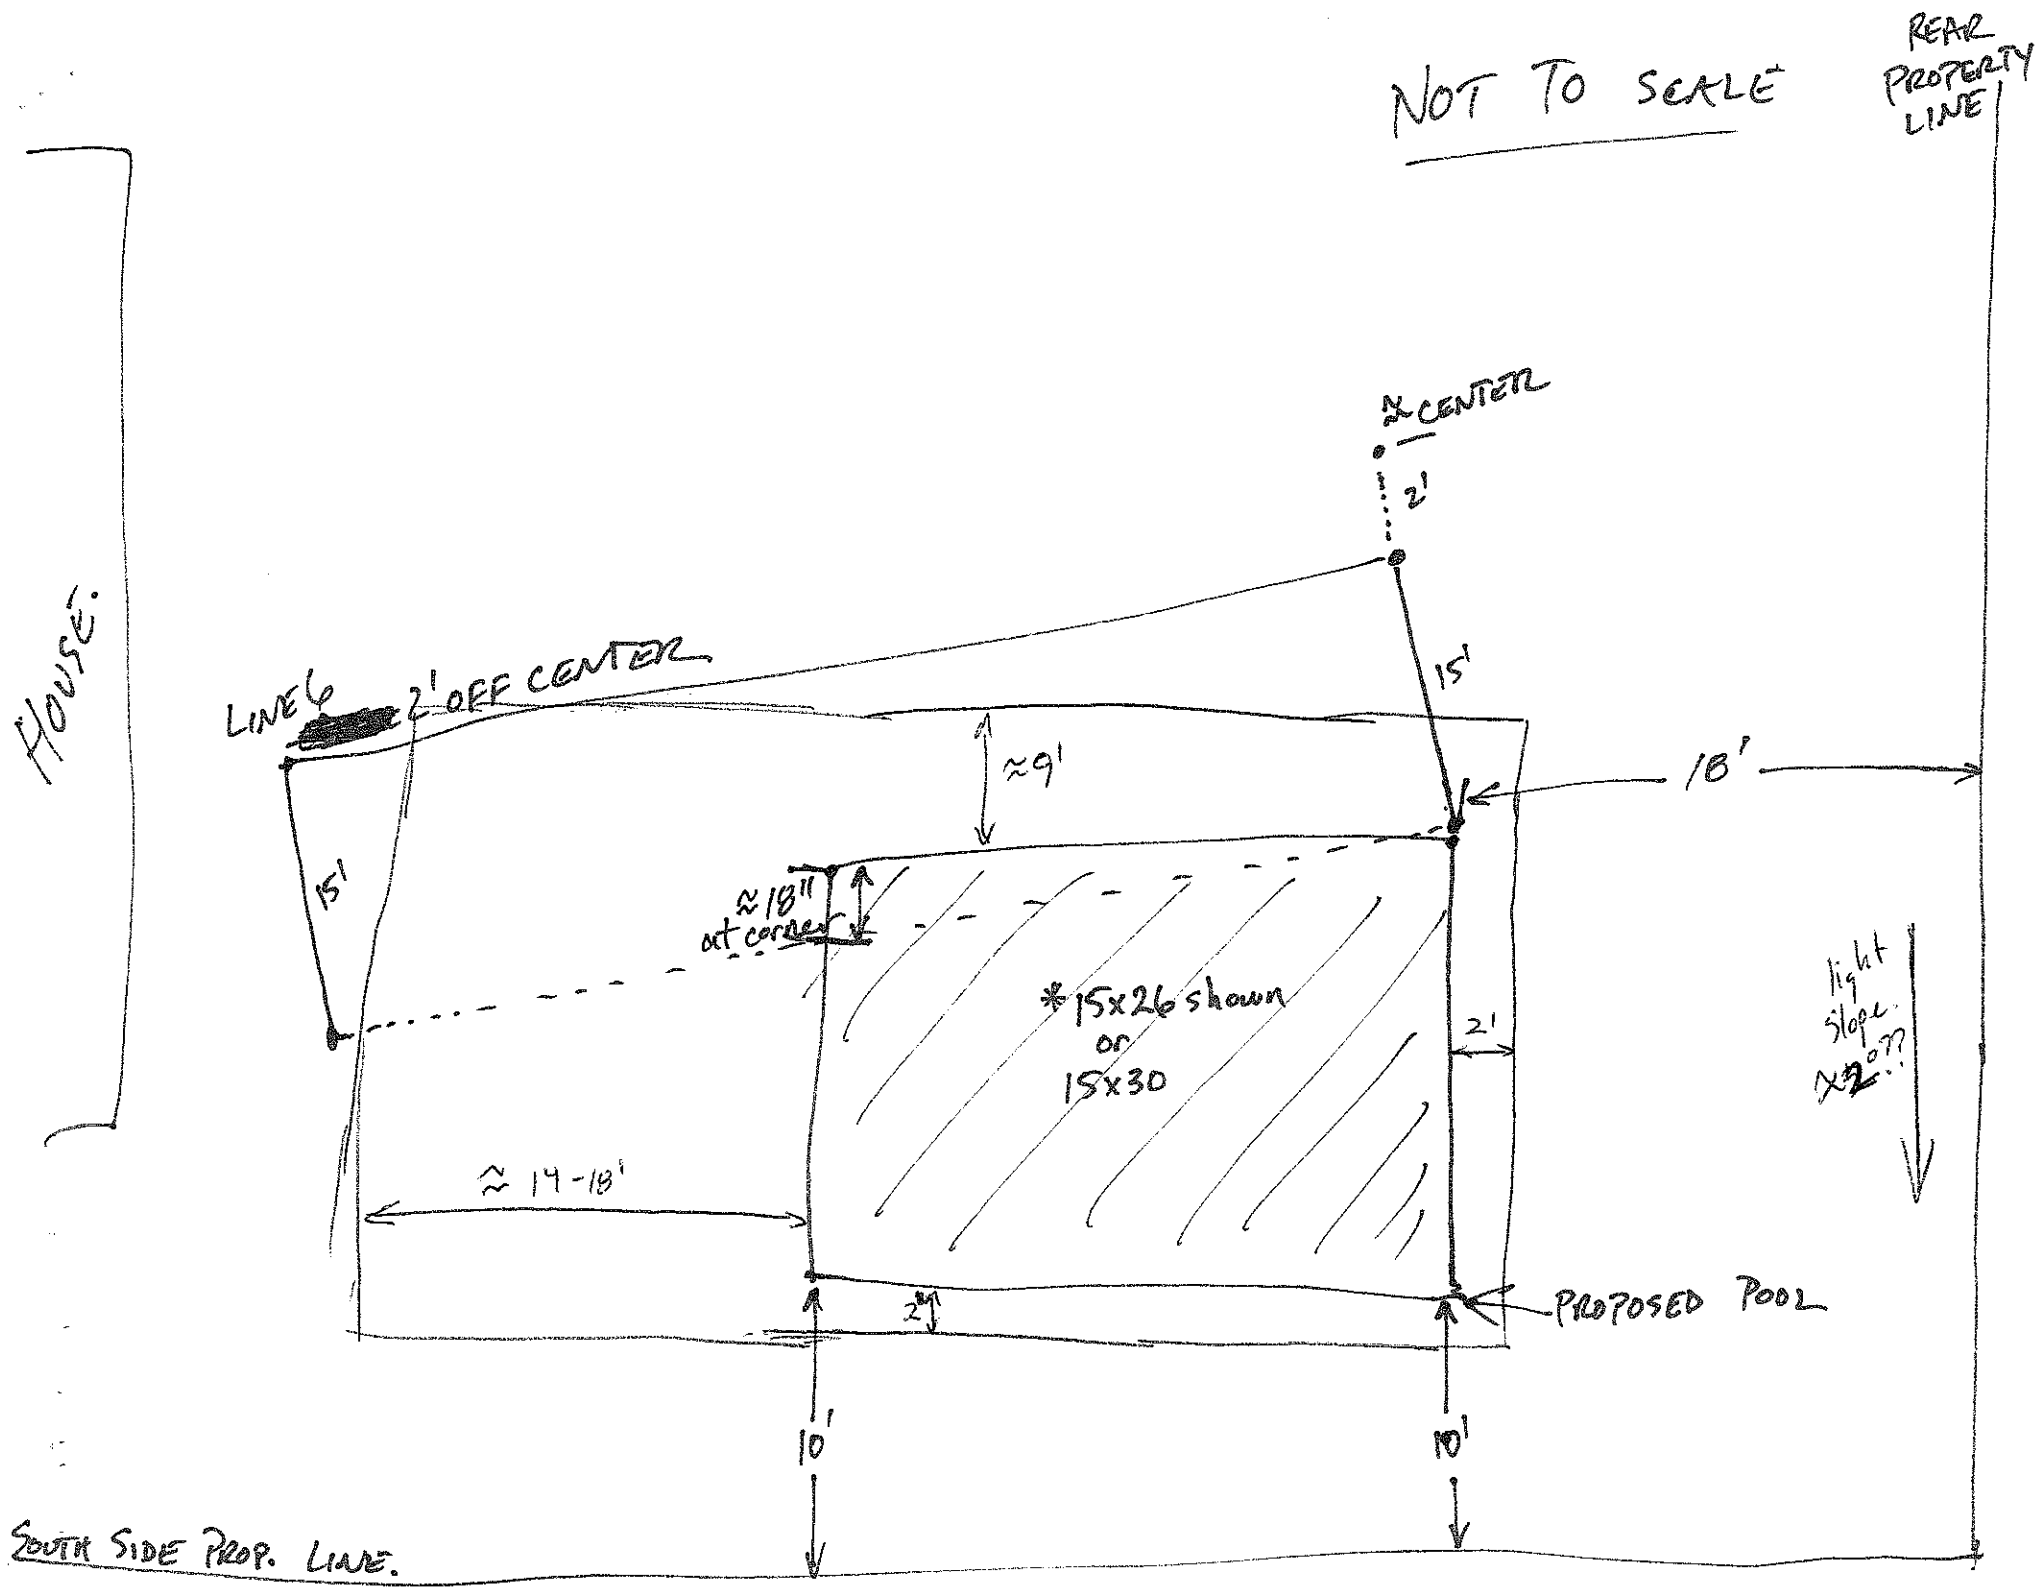

NOT TO SCALE
REAR PROPERTY LINE
HOUSE
CENTER
2'
LINE
2' OFF CENTER
15'
≈9'
18'
15'
≈18" at corner
*15x26 shown or 15x30
2'
light slope ??
≈ 14-18'
2"
PROPOSED POOL
10'
10'
SOUTH SIDE PROP. LINE.