IREDELL COUNTY HEALTH DEPARTMENT

Application For Improvement Permit and/or Authorization To Construct, Existing System Inspection

(THE ABOVE PERMIT DOCUMENTS WILL BECOME INVALID IF INFORMATION PROVIDED ON THIS APPLICATION IS FALSIFIED OR CHANGED, OR IF THE SITE IS ALTERED. THE IMPROVEMENT PERMIT IS VALID FOR EITHER 60 MONTHS OR WITHOUT EXPIRATION DEPENDING UPON DOCUMENTATION SUBMITTED - APPLICATION WITH SITE PLAN 60 MONTHS, APPLICATION WITH COMPLETE, SCALED PLAT WITHOUT EXPIRATION. SEE 15A NCAC 18A .1937(f) FOR DETAILS)

1. APPLICATION FOR: ___ Improvement Permit ___Authorization To Construct ___BOTH ___Existing System Inspection

2. Page 2: *Site Plan Worksheet* Form MUST Accompany This Application
   The following optional attachments may also be submitted: ___ Survey Plat, Scaled no more than 1 Inch = 60 Feet
   Place check ( ) beside whichever is submitted if applicable ___ Custom Site Plan, Scaled no more than 1 Inch = 60 Feet

3. **Applicant Information:**

RELATED GROUP INC | PO BOX 2186 DAVIDSON NC 28036 | 704 895 7459
Applicant Name | Mailing Address | Home Phone | Work Phone

R & R GILLELAND | 120 W EDINBURGH CT SVILLE 28625 | 704 881-1403
Owner Name | Mailing Address | Home Phone | Work Phone

4. **Property Information:**

200 NEW SALEM RD | CAMPBELL GLEN | SEC 1 LOT 11
Street Address SVILLE 28625 | Subdivision Name | Section/Phase and Lot Number

Driving Directions: HWY 64 EAST RT ON NEW SALEM RD PROPERTY ON RT

****

5. **RESIDENTIAL Site Development Information:** *(Check or Complete ALL that apply)*

(✓) New, Single Family Residence
( ) New, Multi-Family Residence
( ) Expansion of Existing Septic System
( ) Repair To Failing Septic System

Maximum Number of Bedrooms 4
Maximum Number of Occupants ___
If Expansion, Current Number of Bedrooms ___

( ) Crawl Space Foundation?
( ) Concrete Slab Foundation?
( ) Basement w/Plumbing?
( ) Basement w/out Plumbing?

IF Non- Residential Site Development: Type of Business
Square Footage of Building
Maximum Number of Employees
Maximum Number of Seats

****

6. **Proposed Water Supply:**

( ) New Well ( ) Existing Well ( ) Community Well ( ) City Water (✓) Other Public Water IREDELL CTY

****

7. **Desired Septic System Type:** *(You may rank in order of preference, if any)*

( ) Alternative (1) Conventional ( ) Innovative (2) Modified Conventional ( ) Other_____ ( ) No Preference

****

8. **Please Answer The Following To The Best of Your Ability:**

( ) Yes (X) No Does the site contain any jurisdictional wetlands?
( ) Yes (X) No Is any non-domestic sewage (i.e. industry) to be generated?
( ) Yes (X) No Is the site subject to approval by any other public agency?

****

I have read this application and certify that the information provided herein is true, complete, and correct. Authorized county and state officials are granted right of entry to conduct necessary inspections to determine compliance with applicable laws and rules. I understand that I am solely responsible for the proper identification and labeling of all property lines and corners and making the site accessible so that a complete site evaluation can be performed.

9. Signature: PHIL SHAPIRO 2/20/06
Property owner or owner's legal representative signature (SIGNATURE REQUIRED) DATE

IREDELL COUNTY HEATLH DEPARTMENT

PAGE 2: *SITE PLAN WORKSHEET*

SEE THE SAMPLE SITE PLAN BELOW. INCOMPLETE SITE PLANS WILL BE RETURNED TO YOU FOR COMPLETION AND MAY RESULT IN A DELAY IN THE ISSUANCE OF YOUR SEPTIC SYSTEM PERMIT!!!

Place an (X) beside each item as you complete the site plan:

- ✓ Property Line measurements are clearly identified…
- ✓ All proposed structures are indicated…
- ✓ *SHOW: proposed house or business footprint, wells, water lines, patios, pools and decks, and any other item that will occupy space on the site*
- ✓ Front and side setbacks from property line…
- ✓ Preferred driveway location and configuration, preferred well location…
- ✓ Area you prefer your septic system to be placed…
- ✓ North arrow, or other sufficient indicator of direction…


Circle N/A on the following if appropriate:

- ✓ Location of septic systems and wells within 100' of your property… N/A
- Location of easements and rights of ways on your property… N/A
- Location of any designated wetlands on the property… N/A

Signature: Phil Shapiro PHIL SHAPIRO 2/20/06

Property owner or owner's legal representative signature (SIGNATURE REQUIRED) DATE

USE THIS SPACE TO DRAW YOUR SITE PLAN

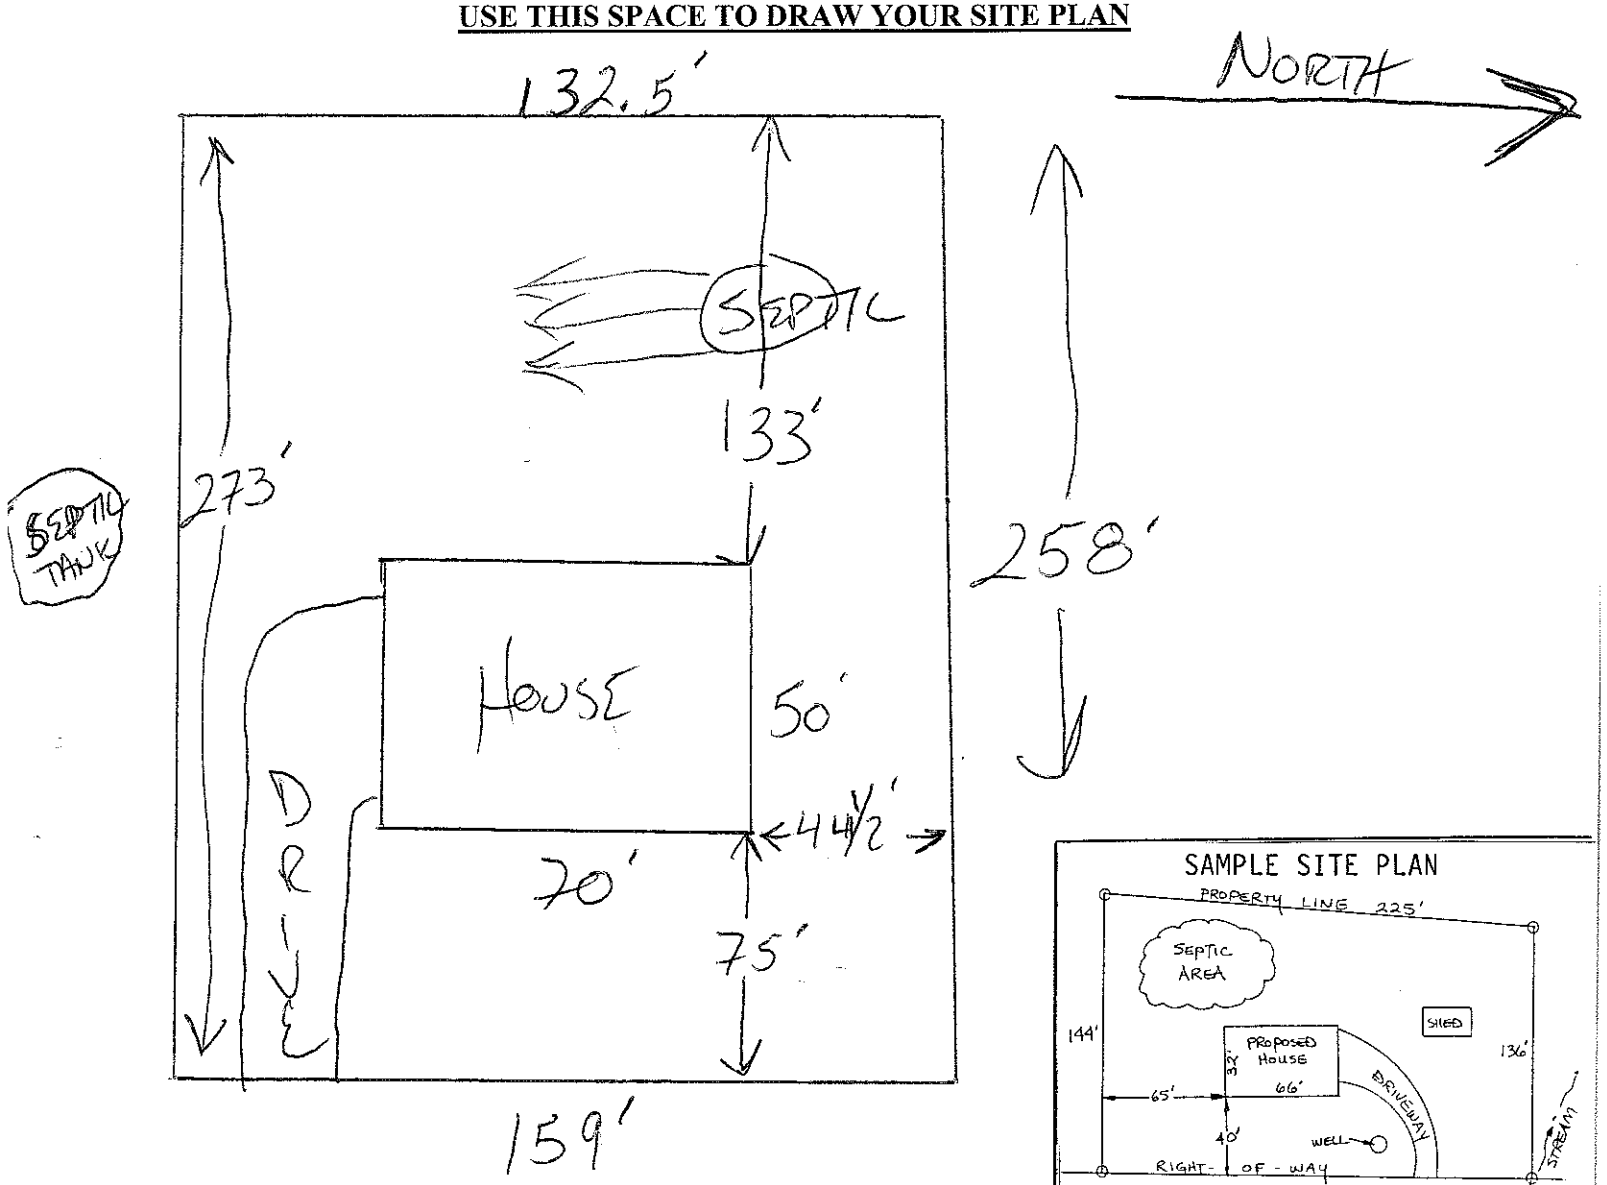

P.O. Box 2186
Davidson, NC 28036
704-895-7459

Related Group Incorporated

May 13, 2008

Iredell County Health Department
Statesville, NC 28625

Dear Sir or Madam:

Related Group Inc. (R.G.I.) recently sold the property located at 200 New Salem Road, Statesville, NC 28625 to Ms. Diane Rhoades. R.G. I. hereby releases health permit #184042 to Ms. Rhoades to allow her to build a home on that lot without having to have it re-perked and re-mapped by the Iredell County Health Department.

Sincerely,

Phil Shapiro
Vice President
Related Group, Inc.