
Jeff Whicher
Hunters Ridge lot 11

PRESSURE MANIFOLD DESIGN

ATTACHMENT TO P.D.# 78602

TAX MAP # 4775 35 8616

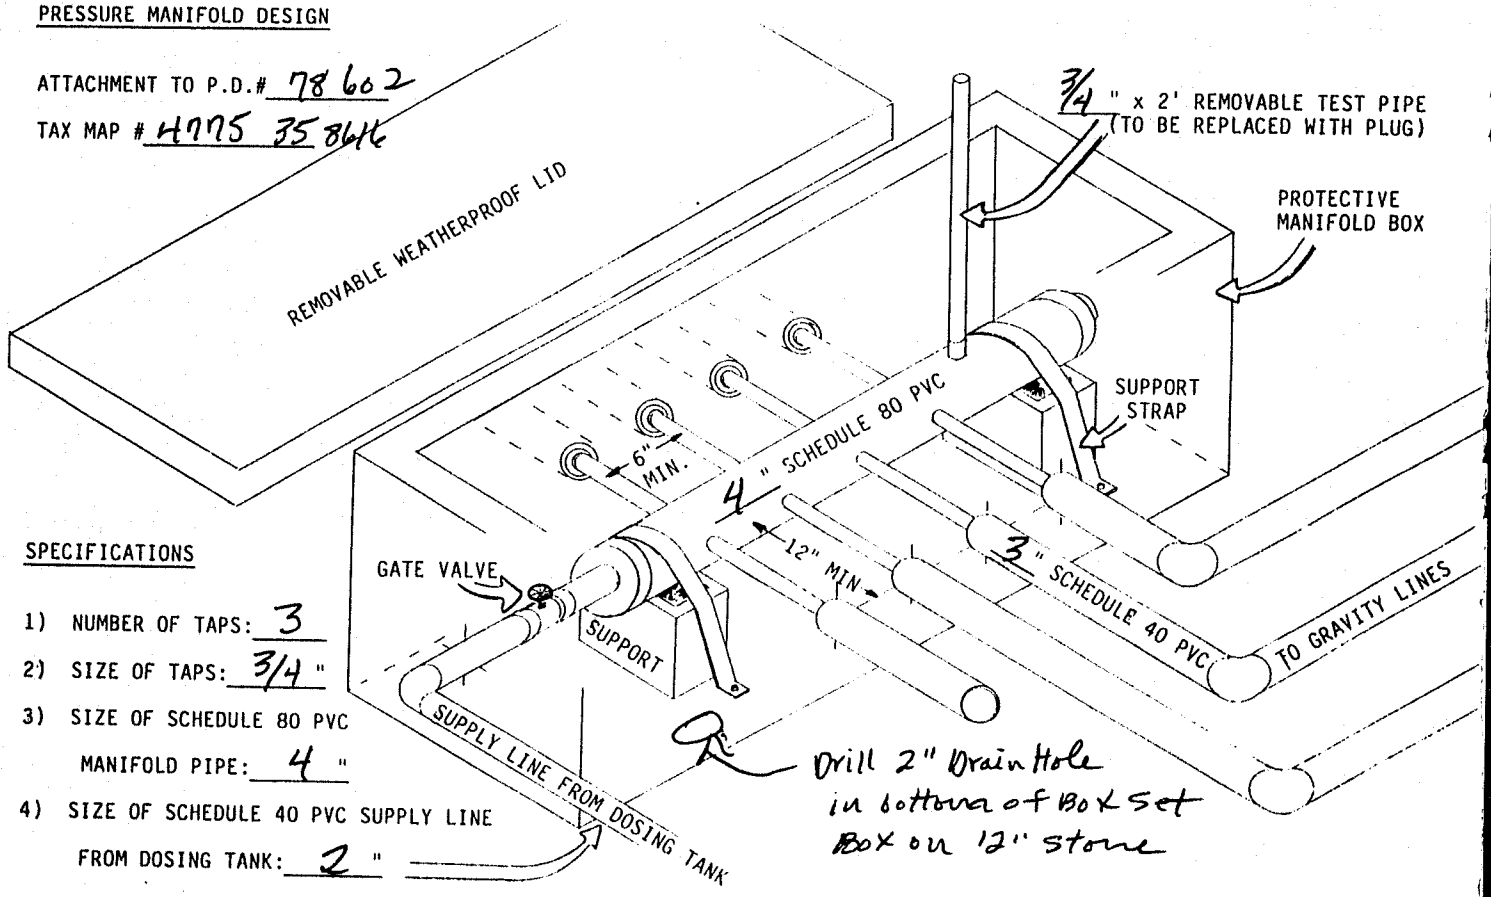

SPECIFICATIONS

1) NUMBER OF TAPS: 3
2) SIZE OF TAPS: 3/4 "
3) SIZE OF SCHEDULE 80 PVC MANIFOLD PIPE: 4 "
4) SIZE OF SCHEDULE 40 PVC SUPPLY LINE FROM DOSING TANK: 2 "