# IREDELL COUNTY HEALTH DEPARTMENT

STATESVILLE 704-878-5305 MOORESVILLE 704-664-5281

## IMPROVEMENT PERMIT / AUTHORIZATION TO CONSTRUCT / OPERATION PERMIT / EXISTING SYSTEM INSPECTION

PERMIT # 157964 PIN # 4775473316 DATE 8-27-09

OWNER or APPLICANT Nantz Building (John Green) PHONE: Business Home: 704-528-6043

OWNER or APPLICANT ADDRESS 169 Nottingham Cir. Statesville NC 28625

LOCATION / DIRECTIONS 64E (R) Sain Rd (R) Fox Creek (L) Nottingham Cir. on left @ 169 Nottingham Cir.

SUBDIVISION Fox Creek BLOCK / SECTION LOT # 13 LOT AREA 1.03 DESIGN FLOW 720 L.T.A.R. .25

Septic Tank 1000 Gallons: STB 1012 Date 6-29-09

Pump Tank Gallons: P T Date

Pump Make Model Serial #

Nitrification Field No Fields 2 No Lines 2 Linear Feet 120

Trench Width 36 Max. Trench Bottom Depth 36" Gravel Depth NA

☑ New System ☐ Repair ☑ Expansion System Type I II III IV V VI

System Description: 25% Gravity (New ADD) 5090 Low Psb @ 720 GPD

Repair System Description:

Maintenance Agreement Required ☐ YES ☑ NO

☑ GRAVITY ☐ PRESSURE

☑ Residence No. Bedrooms 6

☐ Business No. Persons

☐ Other No. Employees

☐ Slab ☐ Crawl Space


☑ Basement w/plumbing ☐ Basement w/o plumbing

Water Supply: ☐ Private ☑ Public ☐ Community

Comments / Conditions

Comments / Conditions Install on Contour
Fill installed - poly/lx

INITIAL SITE SKETCH

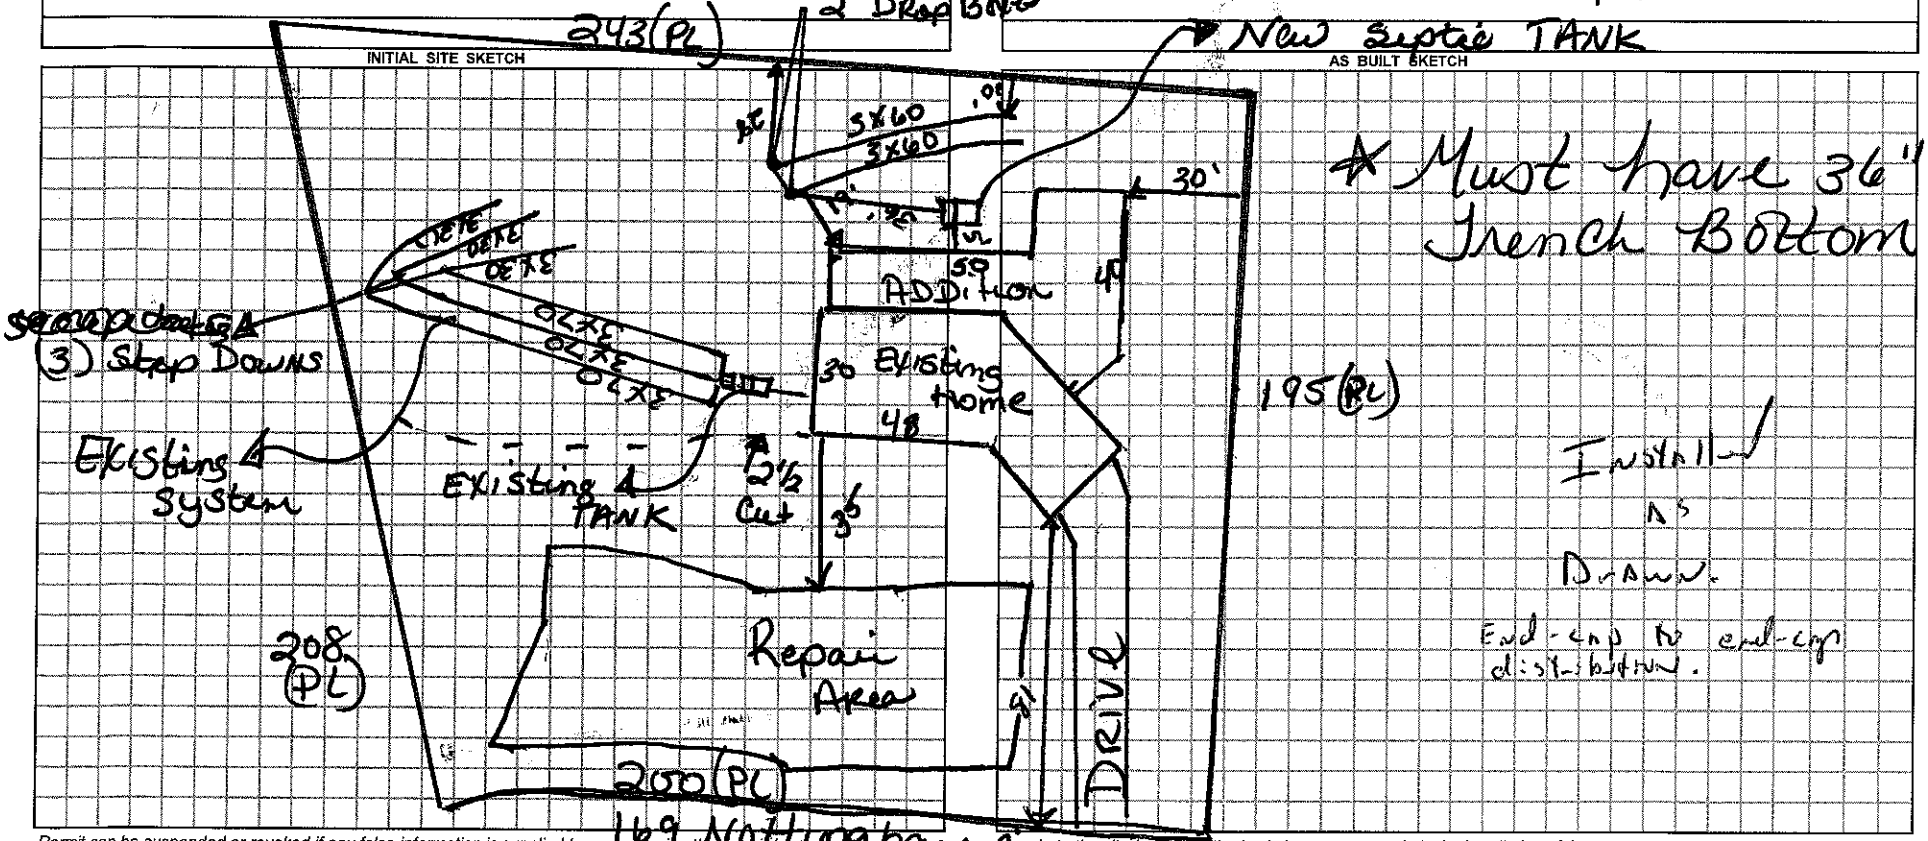


*Permit can be suspended or revoked if any false information is supplied toward securing the permit, any unauthorized changes are made to the site / any unauthorized changes are made in the installation of the system.*

☐ *IMPROVEMENT PERMIT w / plat valid without expiration.* ☐ *IMPROVEMENT PERMIT w / site plan valid for 60 mos.* ☑ *AUTHORIZATION TO CONSTRUCT valid for period equal to IMPROVEMENT PERMIT-not to exceed 60 mo.*

Owner / Applicant Signature: [signature] Date 8/28/09 Installed by: Tommy Fryer

Improvement Permit by: Rick Cook Date 8-27-09 Operation Permit by: [signature], R.S. Date: 2 Sept. 09

Authorzation to Construct by: Rick Cook Date 8-27-09 Existing System Inspected by: Date:

***YOU SHOULD CONTACT A LOCATOR SERVICE PRIOR TO ANY EXCAVATION.***

WHITE COPY Environmental Health YELLOW COPY (Final) Owner / Applicant PINK COPY (Initial) Owner / Applicant