BLDR-2023-39471

ICHD - ENVIRONMENTAL HEALTH DIVISION

Statesville Office (704) 878-5305 Mooresville Office (704) 660-3625

PERMIT # OSWP-2023-29547

SEPTIC: IMPROVEMENT PERMIT / AUTHORIZATION TO CONSTRUCT / OPERATION PERMIT / EXISTING SYSTEM

PIN # 4775 -- 91 -- 4781

APPLICANT/OWNER: Soil and Forestry Svcs. APPLICANT ADDRESS: 126 3rd Creek Rd, Statesville NC 28677

SITE ADDRESS: 108 Woodstone Ln Statesville PHONE: 980-223-8352 ALT. PHONE

SITE DIRECTIONS: Mocksville hwy → Barry Oak → Woodstone SAP CONTROLLED: ☐ YES ☒ NO

SUBDIVISION: Woodstone Estates SECTION: N/A LOT # 24/24A LOT AREA: 0.21 + 0.162 DESIGN FLOW: 360 L.T.A.R.: 0.225

Septic Tank	1000	(gal)	STB	760	Date	10/3/23	☒ New System	☐ Repair	☐ Expansion	System Type: I II III IV V VI	
Pump Tank	1000	(gal)	PT	3x3	Date	10/2/23	System Description:	25% Reduction - PM			
Pump Make		Model			Serial #		Repair System Description:	DNP			
# Nitrification Fields	1	# Lines	3		Linear Ft	435	Maintenance Agreement Required:	☐ YES	☒ NO		
Trench Width	36"	Trench Bottom Depth(Low side)	22"/26" MAX		Gravel Depth	N/A		☐ GRAVITY	☒ PRESSURE		

☒ Residence	No. Bedrooms	3	Water Supply	
☐ Business	No. Persons	6	☐ Private	
☐ Other	No. Employees		☒ Public	
☒ Slab	☐ Crawl Space		☐ Community	
☐ Basement w/plumbing			☐ Basement w/o plumbing	

Comments / Conditions: DO not pave, grade, drive, park, or bury utilities in drainfield. INSTALL ALL 435' OF LINE DO NOT EXCEED 26" MAX. Pressure Manifold: 2" supply 2' pressure head Dose: 197.9g, Flow 21.33gpm 1½" SCH 40 taps - each line Drawdown: 9.4' Runtime: 9.3 min

INITIAL SITE SKETCH

Permit Issued pursuant to GS 130a-335(a2)

AS BUILT SKETCH

FOR SEPTIC FINAL INSPECTION CALL: 704-664-3703 between 8am-9am the day the inspection is needed. Be sure to speak with an inspector to confirm your time.

11/17/23 Trees removed

12/6/23 Lines - SH

↳ see as built attached for PM location Lines installed as shown

pump line SW 12/21/23

PH BB

Floats

Alarm CW

Electrical 4/19

Permit can be suspended or revoked if any false information is supplied toward securing the permit / any unauthorized changes are made to the site / any unauthorized changes are made in the installation of the system. **CONTACT A LOCATOR SERVICE PRIOR TO ANY EXCAVATION**

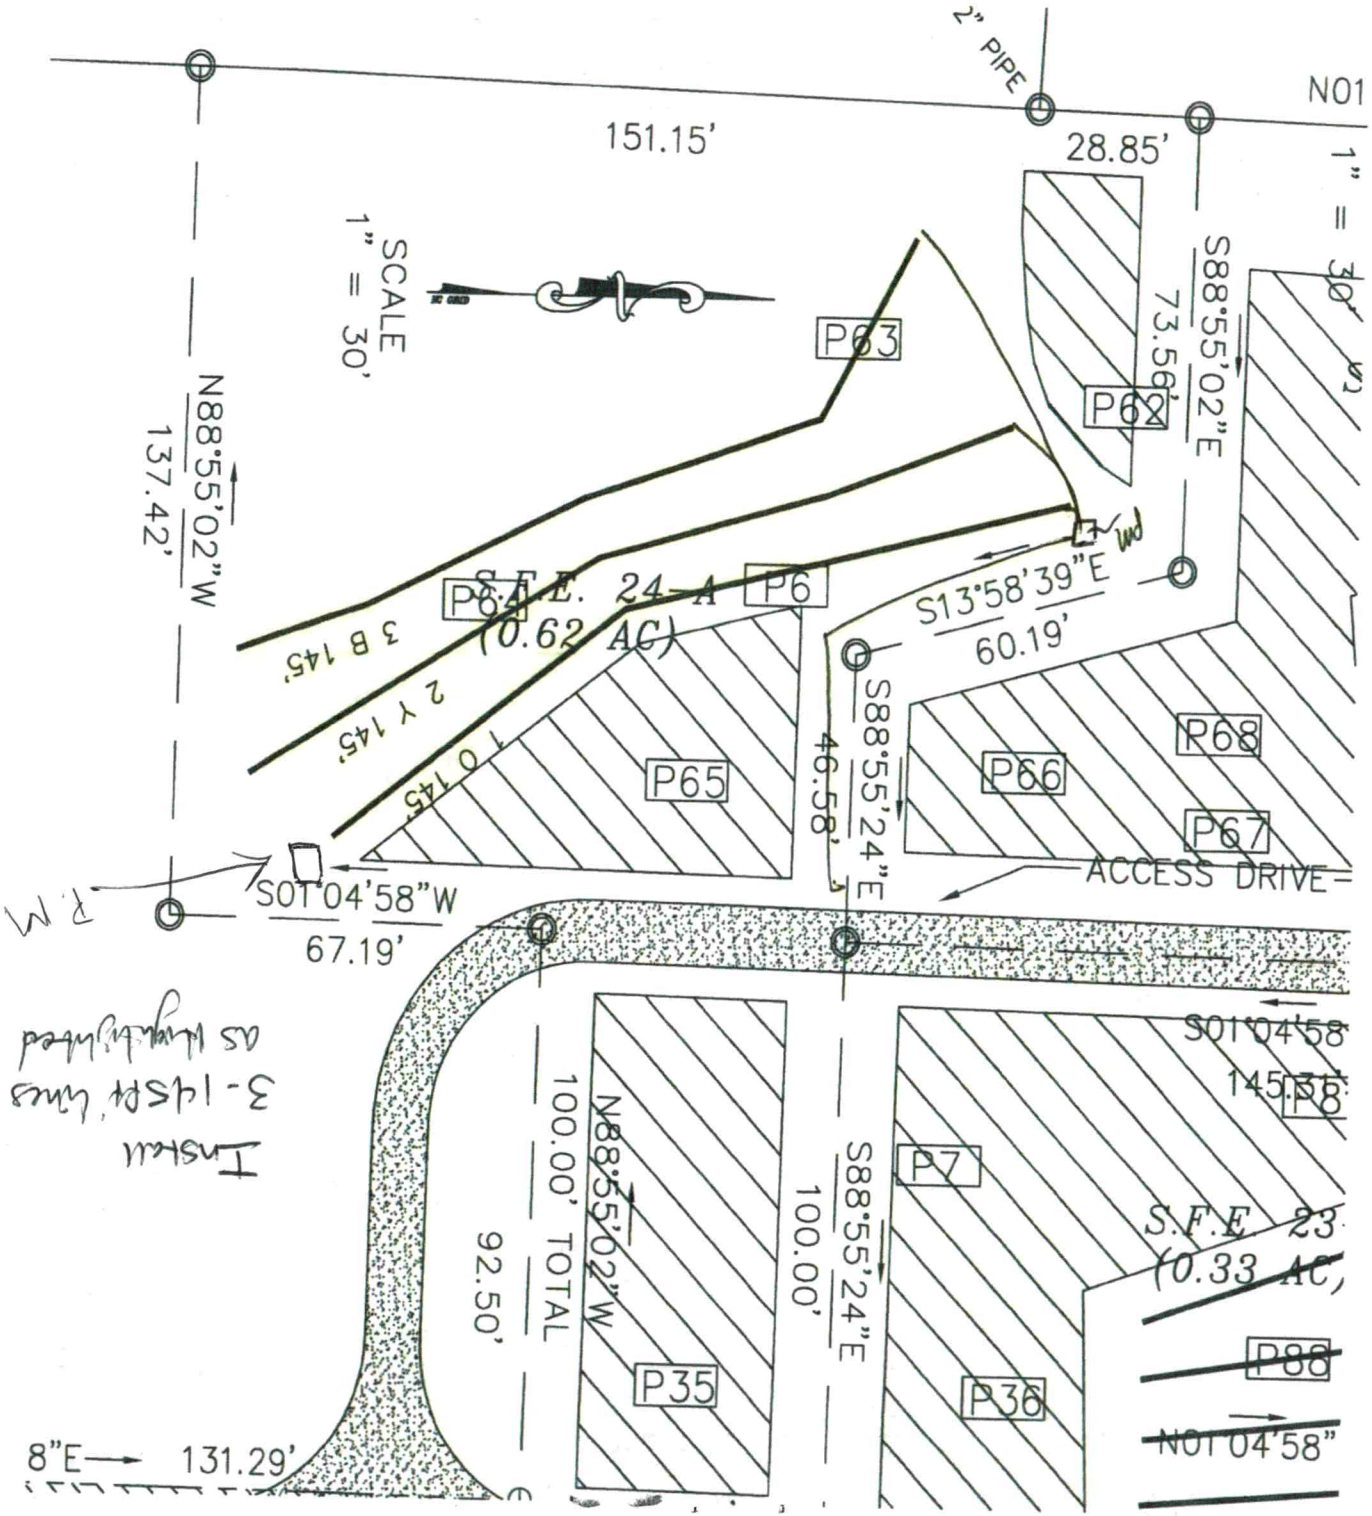
☐ **IMPROVEMENT PERMIT** *with plat* valid without expiration. ☒ **IMPROVEMENT PERMIT** *with site plan* valid for 60 mos. ☒ **AUTHORIZATION TO CONSTRUCT** valid for period equal to IMPROVEMENT PERMIT--not to exceed 60 mo.

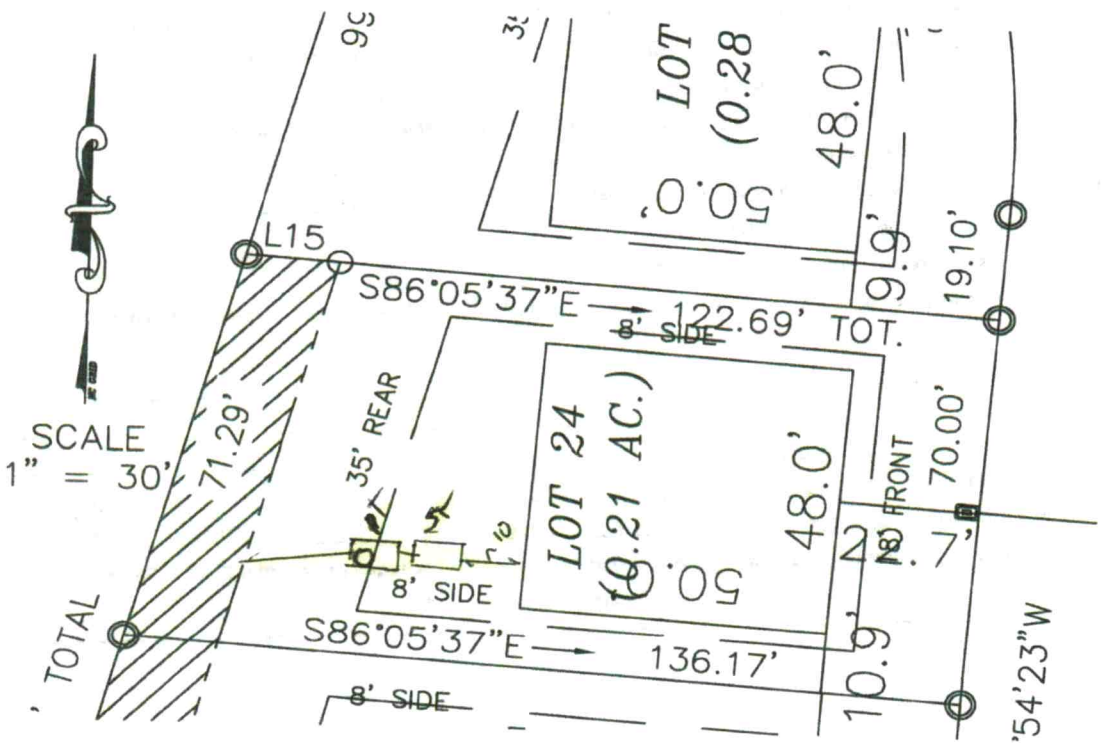
Owner / Applicant Signature: Date: Installed by: Frye Grading

IMPROVEMENT PERMIT by: Benjamin A Bottoms Date: 8/8/2023 OPERATION PERMIT by: Date: 4/19/24

AUTHORIZATION TO CONSTRUCT by: Date: 8/23/2023 Existing System Inspected by: Date:

FOR SEPTIC FINAL INSPECTION: CALL 704-664-3703 between 8am-9am the day the inspection is needed.


2" PIPE
N01
151.15'
28.85'
1" = 30'
SCALE
1" = 30'
S88°55'02"E
73.56'
P63
P62
N88°55'02"W
137.42'
S.F.E. 24-A
(0.62 AC)
P64
P6
3 B 145'
2 Y 145'
1 O 145'
S13°58'39"E
60.19'
S88°55'24"E
46.58'
P65
P66
P68
P67
ACCESS DRIVE
S01°04'58"W
67.19'
3-145# lines
as highlighted
S01°04'58
145.31'
P8
P7
N88°55'02"W
100.00' TOTAL
92.50'
S88°55'24"E
100.00'
P35
P36
S.F.E 23
(0.33 AC)
P88
N01°04'58"
8"E
131.29'


SCALE
1" = 30'
L15
S86°05'37"E
122.69' TOT.
8' SIDE
35' REAR
LOT 24
(0.21 AC.)
50.0'
48.0'
70.00'
19.10'
9.9'
LOT
(0.28
48.0'
50.0'
71.29'
TOTAL
8' SIDE
S86°05'37"E
136.17'
8' SIDE
10.9'
'54'23"W

County: Iredell

IMPROVEMENT PERMIT FOR G.S. 130A-335(a2)/SL2022-11

PIN/Lot Identifier: 4775914784

Issued To: K & T Properties LLC

Property Location: 108 Woodstone Ln Statesville NC 28625

Subdivision: Woodstone Lot #: 24 Block: _____ Section: _____

LSS Report Provided: Yes ☒ No ☐

If yes, name and license number of LSS: Samuel Ashley Rollins

New ☒ Repair ☐ Expansion ☐ System Relocation ☐

Proposed Structure: Single Family

Proposed Wastewater System Type: NGPT 25% reduction PM (Initial) Innov. Drip (Subs) (Repair)

Fill System: ☐ Yes ☐ No If yes, specify: ☐ New ☐ Existing (when adding more than 6 inches of fill to system area please provide a fill plan)

Proposed Design Daily Flow: 360 GPD Proposed LTAR (Initial): 0.225 Proposed LTAR (Repair): 0.1

Design Wastewater Strength: ☒ domestic ☐ high strength ☐ industrial process

Number of bedrooms: 3 Number of Occupants: 6 Other: _____

Pump Required: ☒ Yes ☐ No ☐ May be required based upon final location and elevations of facilities

Artificial Drainage Required: ☐ Yes ☒ No If yes, please specify details: _____

Type of Water Supply: ☐ Private well ☐ Public well ☒ Municipal Supply ☐ Spring ☐ Other: _____

Drainfield location meets requirements of Rule .1945: Yes ☒ No ☐

Drainfield location meets requirements of Rule .1950: Yes ☒ No ☐

Permit valid for: ☒ Five years [site plan submitted pursuant to GS 130A-334(13a)] ☐ No expiration [plat submitted pursuant to GS 130A-334(7a)]

Permit conditions:

See design

Licensed Soil Scientist Print Name: Samuel Ashley Rollins

Licensed Soil Scientist Signature: Samuel A Rollins Date: 6/23/23

The LSS evaluation is being submitted pursuant to and meets the requirements of G.S. 130A-335(a2).

See attached site sketch

ICHD - ENVIRONMENTAL HEALTH DIVISION

Statesville Office (704) 878-5305 Mooresville Office (704) 660-3625 PERMIT # OSWP-2023-29547

SEPTIC: IMPROVEMENT PERMIT / AUTHORIZATION TO CONSTRUCT / OPERATION PERMIT / EXISTING SYSTEM

PIN # 4775 -- 91 -- 4789

APPLICANT/OWNER: Soil and Forestry Svcs. APPLICANT ADDRESS: 126 3rd Creek Rd, Statesville NC 28677

SITE ADDRESS: 108 Woodstone Ln Statesville PHONE: 980-223-8352 ALT. PHONE

SITE DIRECTIONS: Mocksville thwy → Barny Oak → Woodstone SAP CONTROLLED: ☐ YES ☒ NO

SUBDIVISION: Woodstone Estates SECTION: N/A LOT # 24/24A LOT AREA: 0.21 + 0.62 DESIGN FLOW: 360 L.T.A.R.: 0.225

Septic Tank	1000	(gal)	STB	760	Date	10/3/23	☒ New System	☐ Repair	☐ Expansion	System Type: I II III IV V VI	
Pump Tank	1000	(gal)	PT	363	Date	10/2/23	System Description:	25% Reduction - PM			
Pump Make			Model			Serial #	Repair System Description:	DNP			
# Nitrification Fields	1		# Lines	3		Linear Ft 435	Maintenance Agreement Required:	☐ YES	☒ NO		
Trench Width	36"		Trench Bottom Depth(Low side)	22"/26" MAX		Gravel Depth N/A		☐ GRAVITY	☒ PRESSURE		

☒ Residence	No. Bedrooms	3	Water Supply
☐ Business	No. Persons	6	☐ Private
☐ Other	No. Employees		☒ Public
☒ Slab	☐ Crawl Space		☐ Community
☐ Basement w/plumbing			☐ Basement w/o plumbing

Comments / Conditions: DO not pave, grade, drive, park, or bury utilities in drainfield. INSTALL ALL 435' OF LINE DO NOT EXCEED 26" MAX. Pressure Manifold: 2" supply 2' pressure head 1½" SCH 40 taps - each line

Dose: 197.9 g, Flow 21.33 gpm
Drawdown: 9.4"
Runtime: 9.3 min

INITIAL SITE SKETCH

Permit Issued pursuant to GS 130a-335(a2)

AS BUILT SKETCH

FOR SEPTIC FINAL INSPECTION CALL: 704-664-3703 between 8am-9am the day the inspection is needed. Be sure to speak with an inspector to confirm your time.

11/17/23 Tanks - new/filth

Permit can be suspended or revoked if any false information is supplied toward securing the permit / any unauthorized changes are made to the site / any unauthorized changes are made in the installation of the system. **CONTACT A LOCATOR SERVICE PRIOR TO ANY EXCAVATION**

☐ **IMPROVEMENT PERMIT** ***with plat*** *valid without expiration.* ☒ **IMPROVEMENT PERMIT** ***with site plan*** *valid for 60 mos.* ☒ **AUTHORIZATION TO CONSTRUCT** *valid for period equal to IMPROVEMENT PERMIT--not to exceed 60 mo.*

Owner / Applicant Signature: Date: Installed by:

IMPROVEMENT PERMIT by: Benjamin A Bottoms Date: 8/8/2023 OPERATION PERMIT by: Date:

AUTHORIZATION TO CONSTRUCT by: Benjamin A Bottoms Date: 8/23/2023 Existing System Inspected by: Date:

FOR SEPTIC FINAL INSPECTION: CALL 704-664-3703 between 8am-9am the day the inspection is needed.

Item	Date	Initials
Drain Lines Checked		
Tanks Checked		
Pressure Manifold or Valve Box Checked		
Pressure Head Set		
Electrical Checked		
Floats Set		
Alarm Checked		
Maintenance Contract Needed? Y / N		
Comments:		

Repairs Only	
	State Code
Failing System Code	
Type of Distribution	G or P
Type of Failure/Malfunction	
Primary Cause of Failure/Malfunction	
Age of System? _____	
Initial or Repair? _____	

NCDHHS

Permit #: OSWP-2023-29547

This Section for Local Health Department Use Only

Initial submittal received: 6/29/2023 (*Date*) by BB (*Initials*)

G.S. 130A-335(a3) states the following:

When an applicant for an Improvement Permit submits to a local health department an Improvement Permit application, the permit fee charged by the local health department, the common form developed by the Department, and a soil evaluation pursuant to subsection (a2) of this section, the local health department shall, within five business days of receiving the application, conduct a completeness review of the submittal. A determination of completeness means that the Improvement Permit includes all of the required components. If the local health department determines that the Improvement Permit is incomplete, the local health department shall notify the applicant of the components needed to complete the Improvement Permit. The applicant may submit additional information to the local health department to cure the deficiencies in the Improvement Permit. The local health department shall make a final determination as to whether the Improvement Permit is complete within five business days after the local health department receives the additional information from the applicant. If the local health department fails to act within any period set out in this subsection, the applicant may treat the failure to act as a determination of completeness. The Department shall develop a common form for use as the Improvement Permit.

The review for completeness of this Improvement Permit was conducted in accordance with G.S. 130A-335(a3). This Improvement Permit is determined to be:

☐ Incomplete (If box is checked, information in this section is required.)

The following items are missing:

_____

_____

Copies of this were sent to the LSS and the Applicant on _____ (*Date*)

State Authorized Agent: _____ Date: _____

☑ Complete

State Authorized Agent: Benjamin A Botkins Date: 8/14/2023

This Improvement Permit is issued pursuant to G.S. 130A-335 (a2) and (a3) using the signed and sealed LSS/LG evaluation(s) attached here. The issuance of this permit by the Health Department in no way guarantees the issuance of other permits. The permit holder is responsible for checking with appropriate governing bodies in meeting their requirements. This permit is subject to revocation if the site plan, plat, or the intended use changes. The Improvement Permit shall not be affected by a change in ownership of the site. This permit is subject to compliance with the provisions of the Laws and Rules for Sewage Treatment and Disposal and to the conditions of this permit.

The Department, the Department's authorized agents, and the local health departments shall be discharged and released from any liabilities, duties, and responsibilities imposed by statute or in common law from any claim arising out of or attributed to evaluations, submittals, or actions from a licensed soil scientist or licensed geologist pursuant to GS 130A-335(a2).

Improvement Permit Expiration Date: 8/14/2028

See attached site sketch

Lot 24 ✓

PERMIT SNAPSHOT REPORT OSWP-2023-29547 FOR IREDELL COUNTY

Permit Type:	OSWP - AOWE|Session Law|EOP|Expedited Review	**Project:**		**App Date:**	06/29/2023
Work Class:	OSWP - AOWE|Session Law|EOP|Expedited Review	**District:**	Iredell County	**Exp Date:**	NOT AVAILABLE
Status:	PRIORITY PERMIT	**Square Feet:**	0.00	**Completed:**	NOT COMPLETED
Valuation:	$0.00	**Assigned To:**	Botkins, Ben	**Approval Expire Date:**	
Description:	PRIORITY PERMIT Session Law				

Parcel:	**Address:**	**Zone:**
4775914789.000 Main	108 Woodstone Ln Main Statesville, NC 28625	RA(Residential Agricultural District)

Project Contact	Property Owner	Applicant	Soil Scientist
PECONIC BAY HOMES INC 127 Bluff Meadow Lane Mooresville, NC 28115 Business: (704) 235-8489	K+T PROPERTIES V LLC	SOIL AND FORESTRY SERVICES 126 Third Creek Rd Statesville, NC 28677 Business: (980) 223-8352	SOIL AND FORESTRY SERVICES 126 Third Creek Rd Statesville, NC 28677 Business: (980) 223-8352

Permit Custom Fields

EHExpeditedApplication/PermitType	Session Law	How is your site plan being submitted	Custom Site Plan	Does the site contain any jurisdictional wetlands	No
Non-domestic Sewage Generated	No	Other Public Agency	No	All proposed structure dimensions	50X48
What are the proposed structures	New Single Family Residence	New Single-Family Residence	Stick Built	If other Addition/Structure, please explain	
Maximum Number of Bedrooms	3	Number of Occupants	6	Foundation Type	Concrete Slab Foundation
Water Supply	Municipal Water	Desired Septic System Type	Other	If other septic system type, please explain	Accepted
Has this project been approved by TRC	No	Lot Acreage	0.21	Front Setback	18
Back Setback	18	Left Setback	8	Right Setback	8
Is the structure or development in the floodplain	No	Is the property in a local historic district?	No	Is the property located downtown?	No
Additional Unique Setbacks Apply	Yes	Watershed	NOT IN A WATERSHED		

Attachment File Name	Added On	Added By	Attachment Group	Notes
Signature_Randi_Williams_6/29/2023.jpg	06/29/2023 8:35	Williams, Randi		Uploaded via CSS
Agent_Form_24_v1.pdf	06/29/2023 10:03	Nebel, Barbara	Available Online	Authorize to Act as Agent
Easment_Lot_24_Session_Law_v1.pdf	06/29/2023 11:50	Williams, Deborah	Available Online	Site Plan

Invoice No.	Fee	Fee Amount	Amount Paid
INV-00016669	Iredell Zoning Tech Fee	$2.25	$2.25
	New Pump System	$1,200.00	$1,200.00
	Iredell Zoning Permit Fee	$75.00	$75.00
	Total for Invoice INV-00016669	$1,277.25	$1,277.25
	Grand Total for Permit	**$1,277.25**	**$1,277.25**

Workflow Step / Action Name	Action Type	Start Date	End Date
Application Completeness Check v.1		06/29/2023 10:03	06/29/2023 10:04
Confirm application complete v.1	Generic Action		06/29/2023 10:04
Fees v.1		07/05/2023 15:25	07/05/2023 15:25
Fees Paid v.1	Generic Action		07/05/2023 15:25

PERMIT SNAPSHOT REPORT (OSWP-2023-29547)

Issue Invoice v.1	Generic Action		07/05/2023 15:25
Lot Readiness Verification v.1			
OSWP Septic Preliminary Site Visit v.1	Inspection		
OSWP Site Evaluation v.1	Inspection		
Zoning Review v.1		06/29/2023 10:03	07/05/2023 11:26
~~Floodplain Admin Overview v.1~~	Task		06/29/2023 11:53
Iredell County Zoning Approval v.1	Task	06/29/2023 10:03	07/05/2023 11:26
~~Mooresville Zoning Approval v.1~~	Task		06/29/2023 11:56
~~Statesville Zoning Approval v.1~~	Task		06/29/2023 11:56
~~Troutman Zoning Approval v.1~~	Task		06/29/2023 11:56
Issue Invoice v.1	Generic Action		06/29/2023 11:57
Fees Paid v.1	Generic Action		07/05/2023 11:26
Issue Permit v.1			
Issue Invoice v.1	Generic Action		
Fees Paid v.1	Generic Action		
Issue Permit v.1	Generic Action		
Permit Completion Process v.1			
Authorization to Construct Permit v.1	Create Sub Permit		
Issue Authorization to Construct v.1	Generic Action		

SOIL & FORESTRY SERVICES
OF THE CAROLINAS, PA

www.soilandforestryservices.com

Project#: 21-0018
June 22, 2023

K + T Properties V, LLC
Attn: *Pete Denicola*
Email: pete@peconicbayhomes.com

RE: Soil& Site Evaluation for a 3 Bedroom Residence on Lot 24 Proposed (Septic Field Easement) Barry Oak Subdivision, 0.33 ac Parcel, PIN# 4775914789, Barry Oak Road, Statesville, NC 28625.

Mr.Denicola:

At your request Soil & Forestry Services of the Carolinas (S&FS) has performed soil/site evaluations on parcel noted above.The Lot size is noted in a table on the attached survey map & soil evaluation form. The purpose of our work was to identify soil areas with potential to support subsurface wastewater disposal systems and provide design details for Session Law submittal to Iredell County Health Department.

Site Conditions

At the time of our evaluation land cover on the property wasmostly cleared. Topography within the evaluated area was gently sloped proposed drainfield area. Property lines and corners were marked at the time of the evaluation by Don Allen & Associates. The client provided an Autocad File of a survey as a basemap. The proposed septic layout was located by the surveyor and used to produce the attached *Site Plan*. The engineer (Piedmont Design & Associates) will be providing all information for the offsite innovative approval for design purposes to Iredell County Health Department.

Methodology

We evaluated soil areas through the use of backhoe pits.Soil morphological conditions including color, texture, structure, etc. were reviewed in the field with five backhoe pits on the property flagged and located via GPS. All five of the backhoe pits are located in or adjacent to the proposed septic layout. Soil suitability was determined by referencing 15A NCAC 18A.1900 "Laws and Rules for Sewage Treatment and Disposal Systems".*Soil & Site Evaluation Forms* were utilized to record the soil morphological data for each pit. An on-ground layout of system and repair was performed using a laser level. Pin flag locations of the layout were located via GPS andtape measures. Detailed system & repair information is summarized in the following paragraph for this Easement.

Barry Oak Subdivision Lot 24 Septic Field Easement Proposed *(See Attached Design)*
The septic layout for this lot (9' centers) yielded a total of 435 linear feet of line. LTAR is 0.225. The primary system is proposed as 400 linear feet of Accepted(25% Reduction) drainfield with pressure manifold distribution. Trench depth (LOW SIDE) is specified at 20 inches. The repair system is proposed as ~5,700 SF(Drip Irrigation) drainfield with pressure distribution. Trench depth (LOW SIDE) is specified at 6 inches.

Session Law Requirements

All information needed to issue the IP must be submitted with the application. The application shall include all information described in 15A NCAC 18A .1937(d) and be accompanied by a signed and dated statement from the applicant (owner or owner's legal representative) that reads as follows:

"The LSS/LG evaluation(s) attached to this application is to be used to issue an Improvement Permit in accordance with G.S. 130A-335(a2) and (a3)."

Owner

Date

Print Name Kathryn Jennille Klink
Signature [signature] 06/28/23

The LSS evaluation shall include a statement bearing the LSS seal and signature that reads as follows:

"The LSS evaluation is being submitted pursuant to and meets the requirements of G.S. 130A-335(a2)."

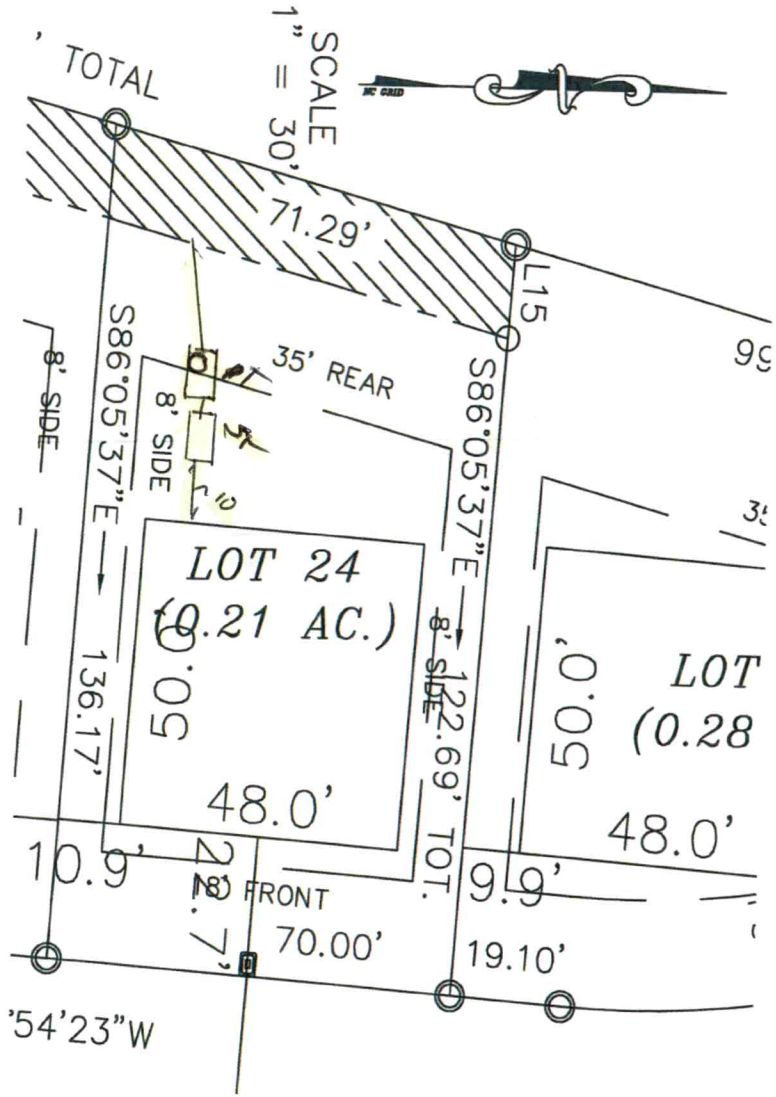
Disclaimer
This report reflects the findings of S&FS, PA. *This LSS evaluation is being submitted pursuant to and meets the requirements of G.S. 130A-335(a2)."* Any site modifications that impact the proposed septic areas on Lot 24 of Septic Field Easement of Barry Oak Subdivision may nullify the permit. Authorization to Construct by local Health Department shall be adhered to for installation and Operations Permits to be issued by the local Health Department. If you have questions regarding these requirements a Pre-Construction meeting should be scheduled to discuss. Please contact S&FS if you have any questions regarding this report or the attached information. S&FS also offers septic system inspection, wetland delineation and forestry services.

Sincerely,

LICENSED SOIL SCIENTIST
SAMUEL A. ROLLANS
1231
STATE OF NORTH CAROLINA

S. Ashley Rollans, LSS
Attachments: *Site Plans, Improvements Permit Form & Soil Evaluation Form*

N01
1" = 30'
S88°55'02"E
73.56'
28.85'
2" PIPE
P62
P63
P64
P6
P65
P66
P67
R68
ACCESS DRIVE
S13°58'39"E
60.19'
S88°55'24"E
46.58'
151.15'
S.F.E. 24 A (0.62 AC)
1 O 145'
2 Y 145'
3 B 145'
SCALE
1" = 30'
S01°04'58"W
67.19'
N88°55'02"W
137.42'
S01°04'58"
145.58'
S.F.E. 23
(0.33 AC)
P88
N01°04'58"
P7
P36
S88°55'24"E
100.00'
P35
N88°55'02"W
100.00' TOTAL
92.50'
8"E
131.29'
Install
3-145ft lines
as highlighted


TOTAL
SCALE
1" = 30'
71.29'
L15
S86°05'37"E
35' REAR
8' SIDE
8' SIDE
S86°05'37"E
LOT 24
(0.21 AC.)
50.0'
136.17'
8' SIDE
122.69' TOT.
LOT
(0.28
50.0'
48.0'
48.0'
10.9'
28.7'
FRONT
70.00'
9.9'
19.10'
'54'23"W

Sheet 1 of 1
PROPERTY ID #: 4775914789
COUNTY: Iredell

SOIL/SITE EVALUATION
for ON-SITE WASTEWATER SYSTEM
(complete all fields in full)

OWNER: K&T Properties
ADDRESS: 127 Bluff Meadow Ln Mooresville NC 28115
PROPOSED FACILITY: 3 BR Residence-360 gpd
LOCATION OF SITE: Barry Oak Subdivision off site septic easements - Lot 24
WATER SUPPLY: ☐ Private ☐ Well ☐ Spring ☑ Other County Water
EVALUATION METHOD: ☐ Auger Boring ☑ Pit ☐ Cut
TYPE OF WASTEWATER: ☑ Sewage ☐ Industrial Process ☐ Mixed

APPLICATION DATE:
DATE EVALUATED: 2022
PROPERTY SIZE: 0.62
PROPERTY RECORDED: yes

PROFILE #	.1940 LANDSCAPE POSITION/ SLOPE %	HORIZON DEPTH (IN.)	SOIL MORPHOLOGY (.1941) .1941 STRUCTURE/ TEXTURE	SOIL MORPHOLOGY (.1941) .1941 CONSISTENCE/ MINERALOGY	OTHER PROFILE FACTORS .1942 SOIL WETNESS/ COLOR	OTHER PROFILE FACTORS .1943 SOIL DEPTH	OTHER PROFILE FACTORS .1956 SAPR CLASS	OTHER PROFILE FACTORS .1944 RESTR HORIZ	PROFILE CLASS & LTAR
6	L/6%	0-36	RBCWFABK/SBK	FRSSSPSEXP	F-C MN C FE DEPL CHR2@48"	64"			PS 48- 0.225-0.25
		36-64	YRCWMSBK/ABK	FRSSSPSEXP					
62	L/5%	0-4	BCLWMSBK	FRSSSP	FEW MN C FE DEPL CHR2@43"	53"			PS 0.225-0.25
		4-36	RBCWMSBK/ABK	FRSP					
		36-53	YRCWMSBK	FRSSSP					
63	L/8%	0-6	RBCLWMSBK	FRSSSP	C FE DEPL 35 CHR2@38"	50"			PS 0.225-0.25
		6-23	BRCWMSBK/ABK	FRSSSP					
		23-50	RBCWMSBK	FSSSP					
64	L/5%	0-5	BC/CLWMSBK	FSSSP	COM MN C FE DEPL CHR2@51"	53"			PS 0.225-0.25
		5-41	RBCWFSBK/ABK	FRSSSP					
		41-53	YBCWMSBK/ABK						
65	L/8%	0-4	BCLWFSBK	FRSSSP	F-C FE DEPL	50"			PS 0.1 DRIP
		4-40	RBCWMSBK/ABK	FRSSSP					
		40-50	YRCWMSBK	FRSSP					
								N/A	
								N/A	
								N/A	
								N/A	

DESCRIPTION	INITIAL SYSTEM	REPAIR SYSTEM
Available Space (.1945)	PS	PS
System Types(s)	25% Reduction PM	Drip
Site LTAR	0.225	0.1

OTHER FACTORS (.1946):
SITE CLASSIFICATION (.1948): PS
EVALUATED BY: Ashley Rollans
OTHER(S) PRESENT: Chad Wagner & Mason Freeman

COMMENTS:

LICENSED SOIL SCIENTIST
SAMUEL A. ROLLANS
STATE OF NORTH CAROLINA
1231

County: Iredell

IMPROVEMENT PERMIT FOR G.S. 130A-335(a2)/SL2022-11

PIN/Lot Identifier: 4775914780

Issued To: K & T Properties LLC

Property Location: 108 Woodstone Ln Statesville NC 28625

Subdivision: Woodstone Lot #: 24 Block: _____ Section: _____

LSS Report Provided: Yes ☒ No ☐

If yes, name and license number of LSS: Samuel Ashley Rollens

New ☒ Repair ☐ Expansion ☐ System Relocation ☐

Proposed Structure: Single Family

Proposed Wastewater System Type: Accept 25% reduction PM (Initial) Innovative Drip (Subs) (Repair)

Fill System: ☐ Yes ☐ No If yes, specify: ☐ New ☐ Existing (when adding more than 6 inches of fill to system area please provide a fill plan)

Proposed Design Daily Flow: 360 GPD Proposed LTAR (Initial): 0.225 Proposed LTAR (Repair): 0.1

Design Wastewater Strength: ☒ domestic ☐ high strength ☐ industrial process

Number of bedrooms: 3 Number of Occupants: 6 Other: _____

Pump Required: ☒ Yes ☐ No ☐ May be required based upon final location and elevations of facilities

Artificial Drainage Required: ☐ Yes ☒ No If yes, please specify details: _____

Type of Water Supply: ☐ Private well ☐ Public well ☒ Municipal Supply ☐ Spring ☐ Other: _____

Drainfield location meets requirements of Rule .1945: Yes ☒ No ☐

Drainfield location meets requirements of Rule .1950: Yes ☒ No ☐

Permit valid for: ☒ Five years [site plan submitted pursuant to GS 130A-334(13a)] ☐ No expiration [plat submitted pursuant to GS 130A-334(7a)]

Permit conditions:

See design

Licensed Soil Scientist Print Name: Samuel Ashley Rollens

Licensed Soil Scientist Signature: Samuel A Rollens Date: 6/23/23

The LSS evaluation is being submitted pursuant to and meets the requirements of G.S. 130A-335(a2).

See attached site sketch

PM-25% 0.225

3 - 1/2 schedule TAPS

435