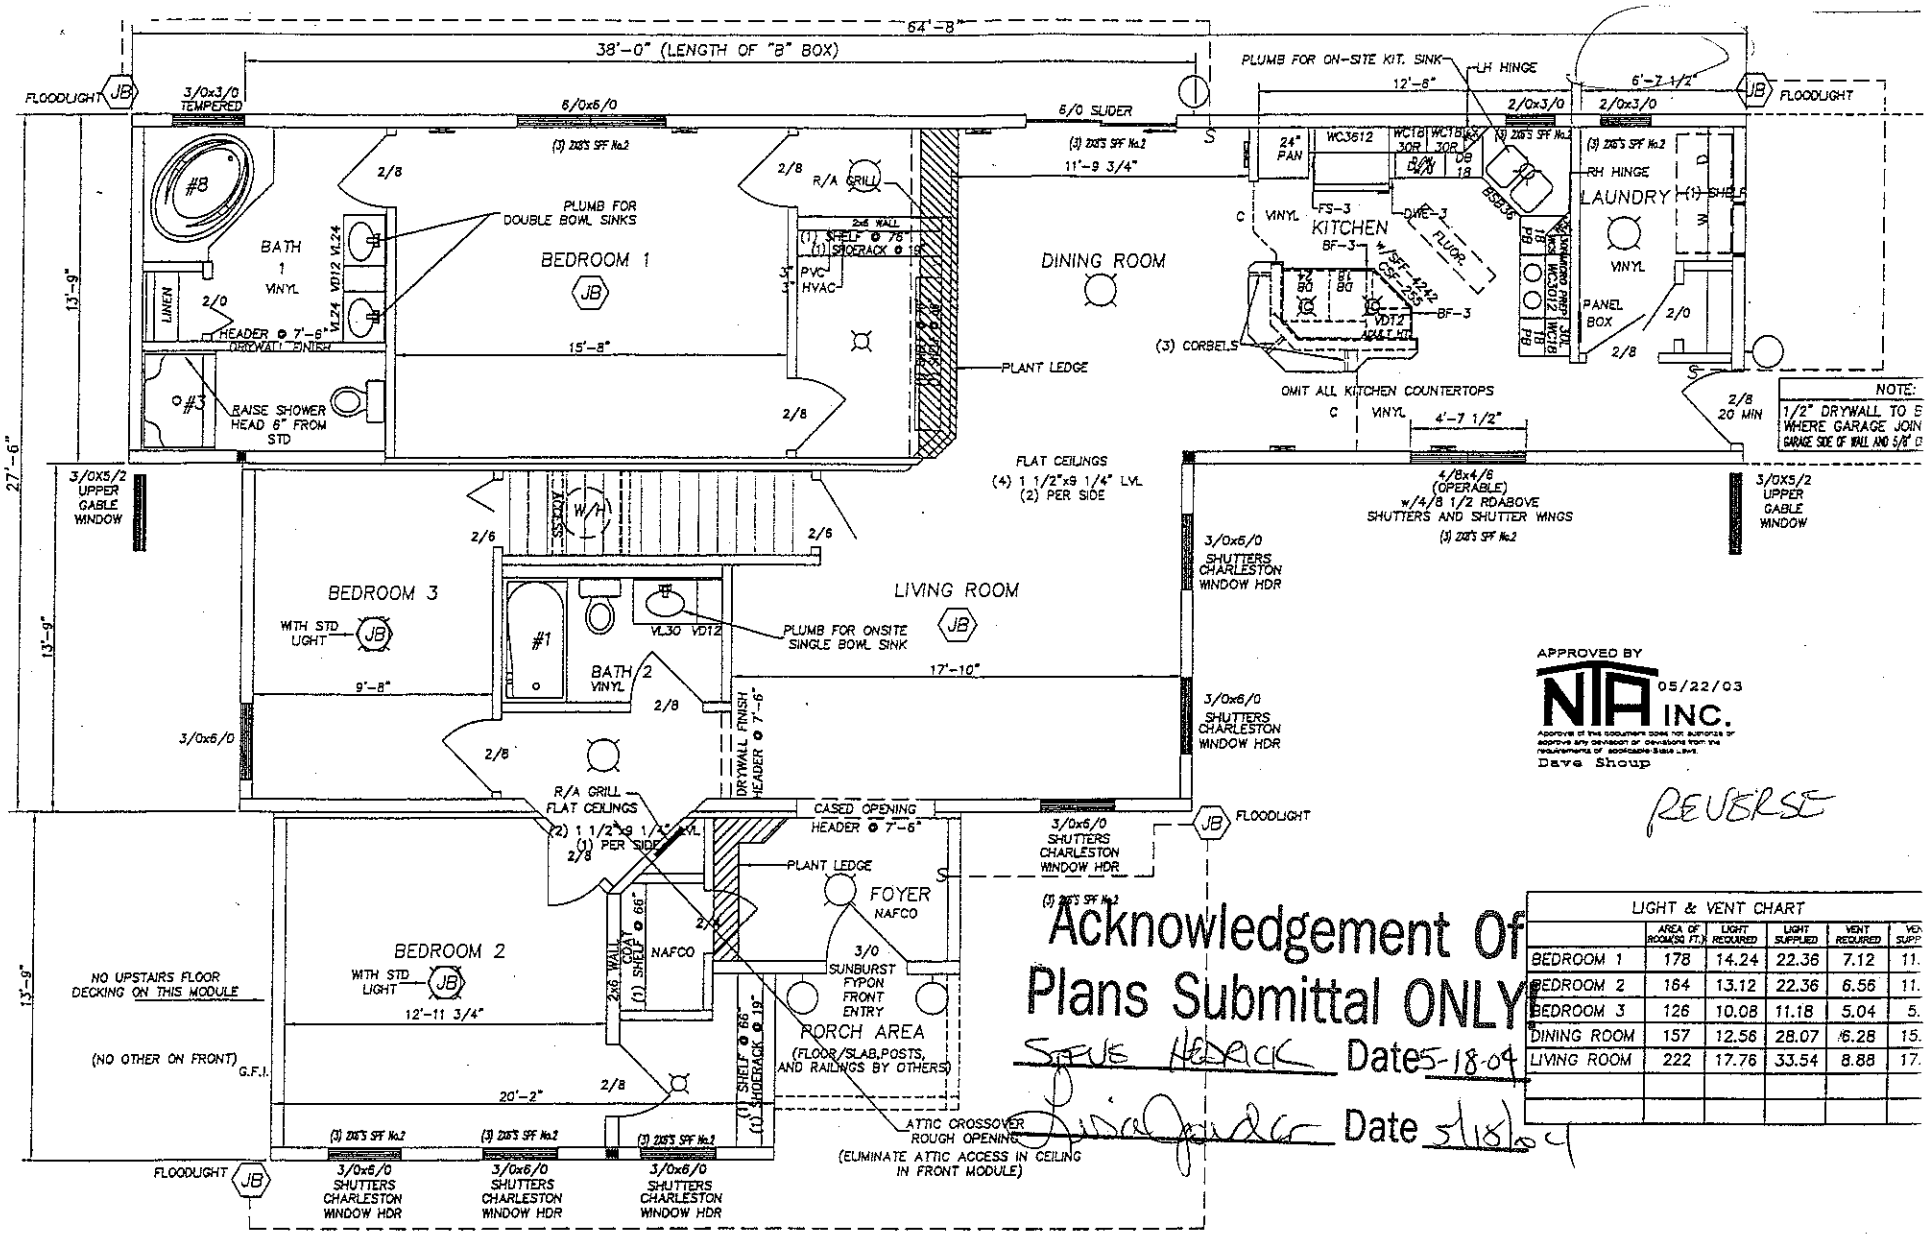


APPROVED BY
NTA INC. 05/22/03
Dave Shoup

REVERSE

LIGHT & VENT CHART					
	AREA OF ROOM(SQ FT.)	LIGHT REQUIRED	LIGHT SUPPLIED	VENT REQUIRED	VE SUPP
BEDROOM 1	178	14.24	22.36	7.12	11.
BEDROOM 2	164	13.12	22.36	6.56	11.
BEDROOM 3	126	10.08	11.18	5.04	5.
DINING ROOM	157	12.56	28.07	6.28	15.
LIVING ROOM	222	17.76	33.54	8.88	17.

Acknowledgement Of Plans Submittal ONLY

STEVE HEDRICK Date 5-18-04

Date 5/18/04

carolina building solutions
INNOVATIVE HOME-BUILDING SYSTEMS
www.cbsmods.com

MARRIAGE & SIDEWALLS	SERIAL NO. 1659	PLAN SPECS:	
CRAFTSBURY 2	PROP NO. 2021	ROOF PITCH	10/12,8/12
BUILDER: CROSSLAND HOMES		ROOF CENTERS	24 o.c.
RETAIL: HAGER	WIND ZONE 90 (MPH)	SIDE WALL HEIGHT	108
27'-6"x64'-8"	DEL.ST. NC CODE: IRC	EXTERIOR WALLS	24 o.c.
SCALE: 3/16"=1'-0" RANCH	DR.BY: /JAB DATE:4/25/03	INTERIOR WALLS	24 o.c.

PLAN NOTES:
1.) SEE JOB ORDER FOR ALL SPECIFICATIONS
2.) SEE PAGE QC5D-5 OF QA MANUAL FOR MARRIAGE WALL HEADER CHART
2.) SEE PAGE QC5D-6 OF QA MANUAL FOR EXTERIOR WALL HEADER CHART

2X3 MATE WALLS @