


157.25
69.5
56.2
35.1
39.9
existing
New
32'
13'
28'
26'
216.96
183.73'
91.5'
160'

10-04-10

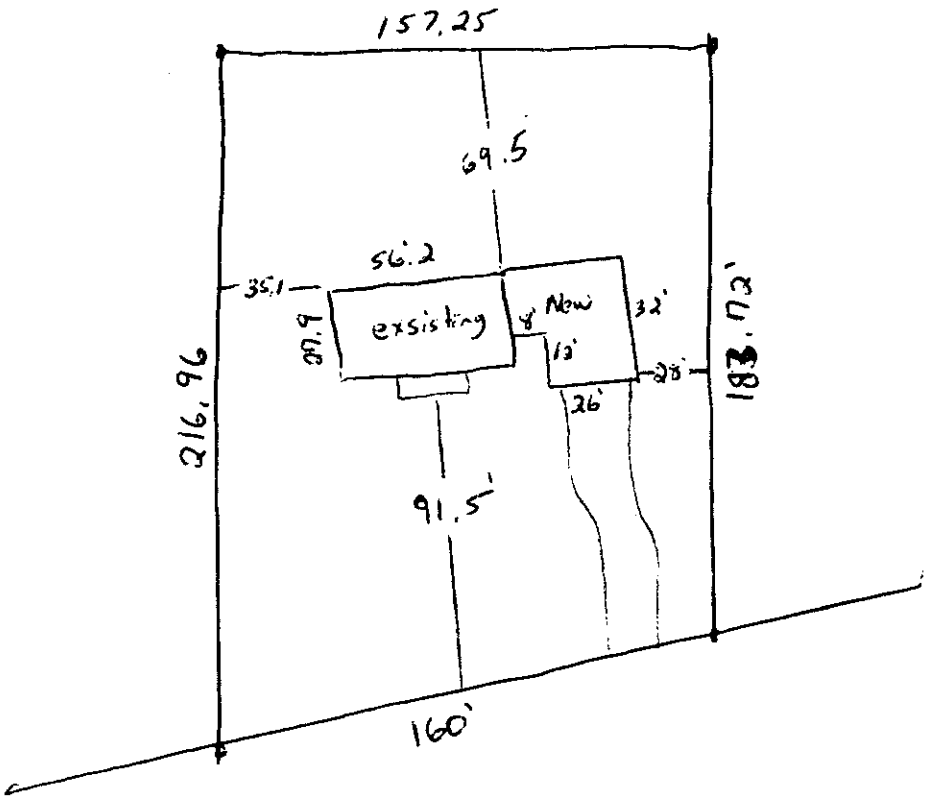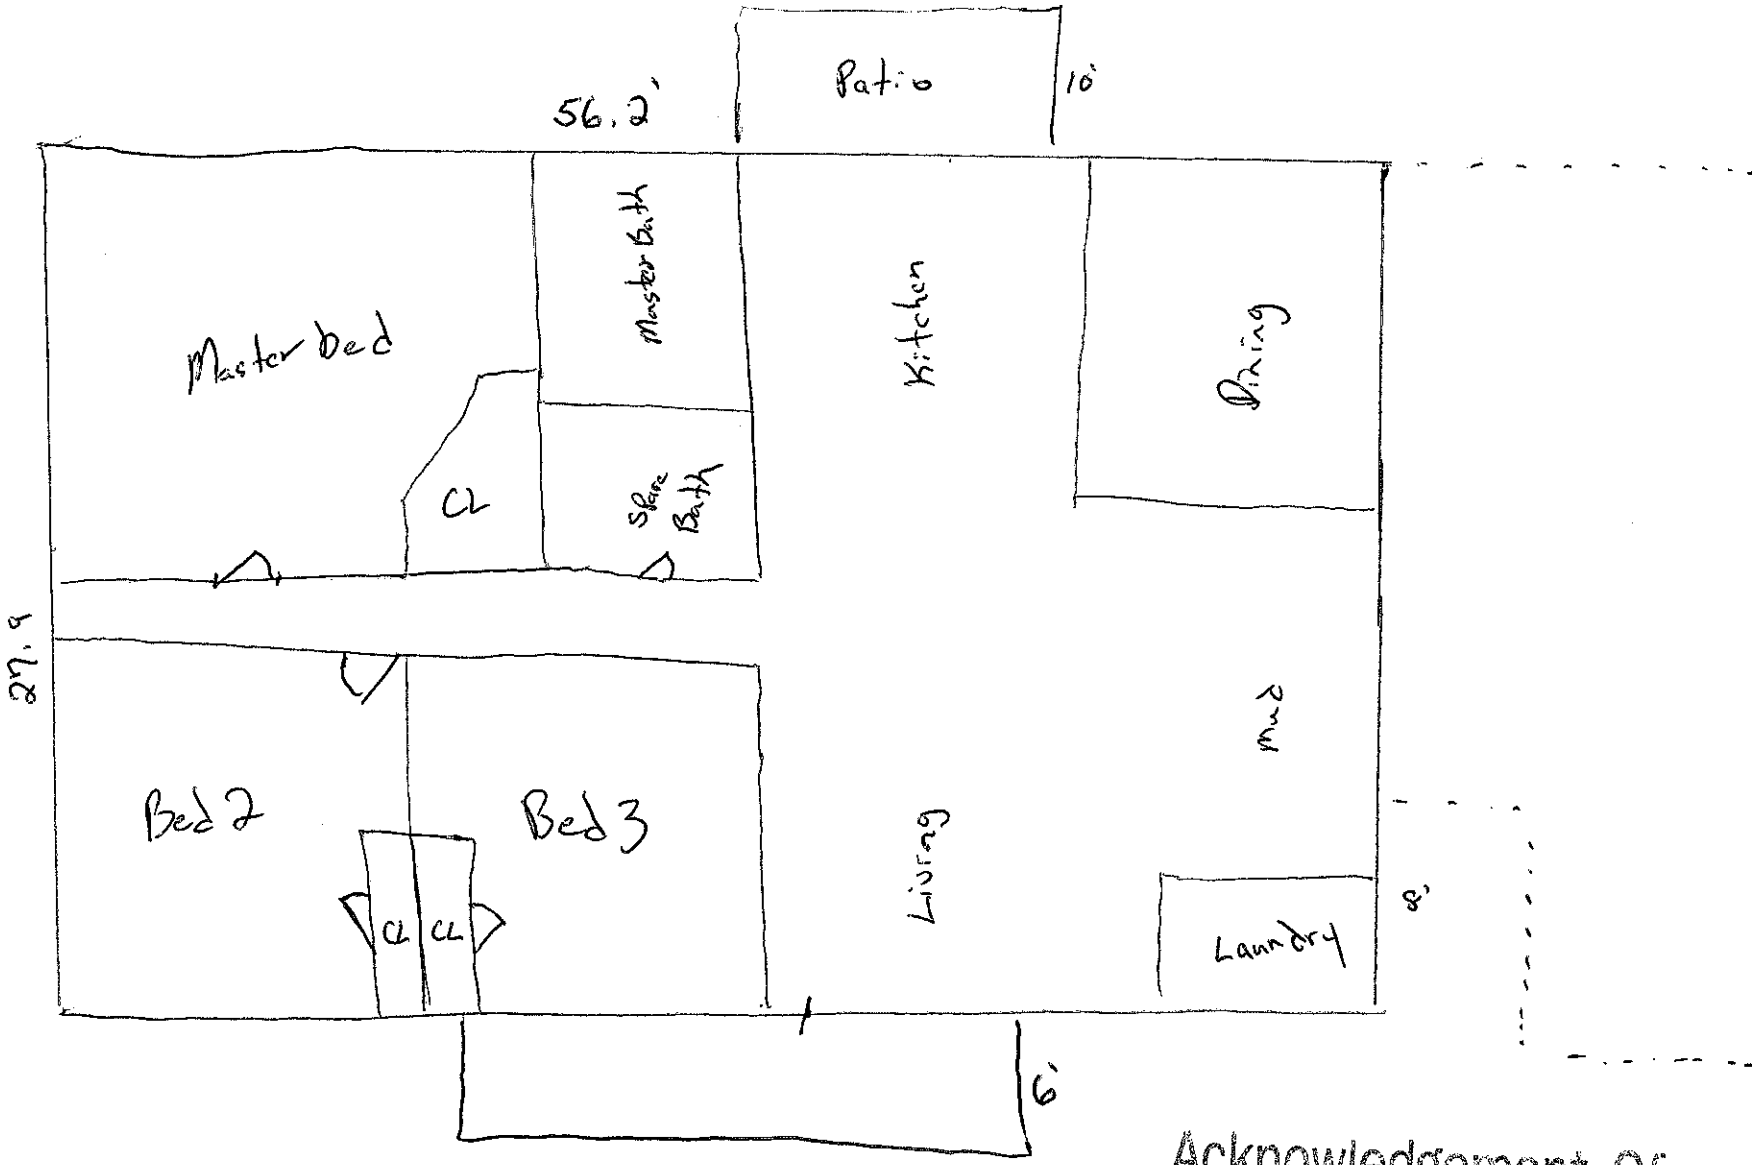


Acknowledgement Of
Plans Submittal ONLY!

Date 10-4-10

Date


632 Heated
832 unHeated
1,464 Total

352 Swan Rd
Statesville NC 28625

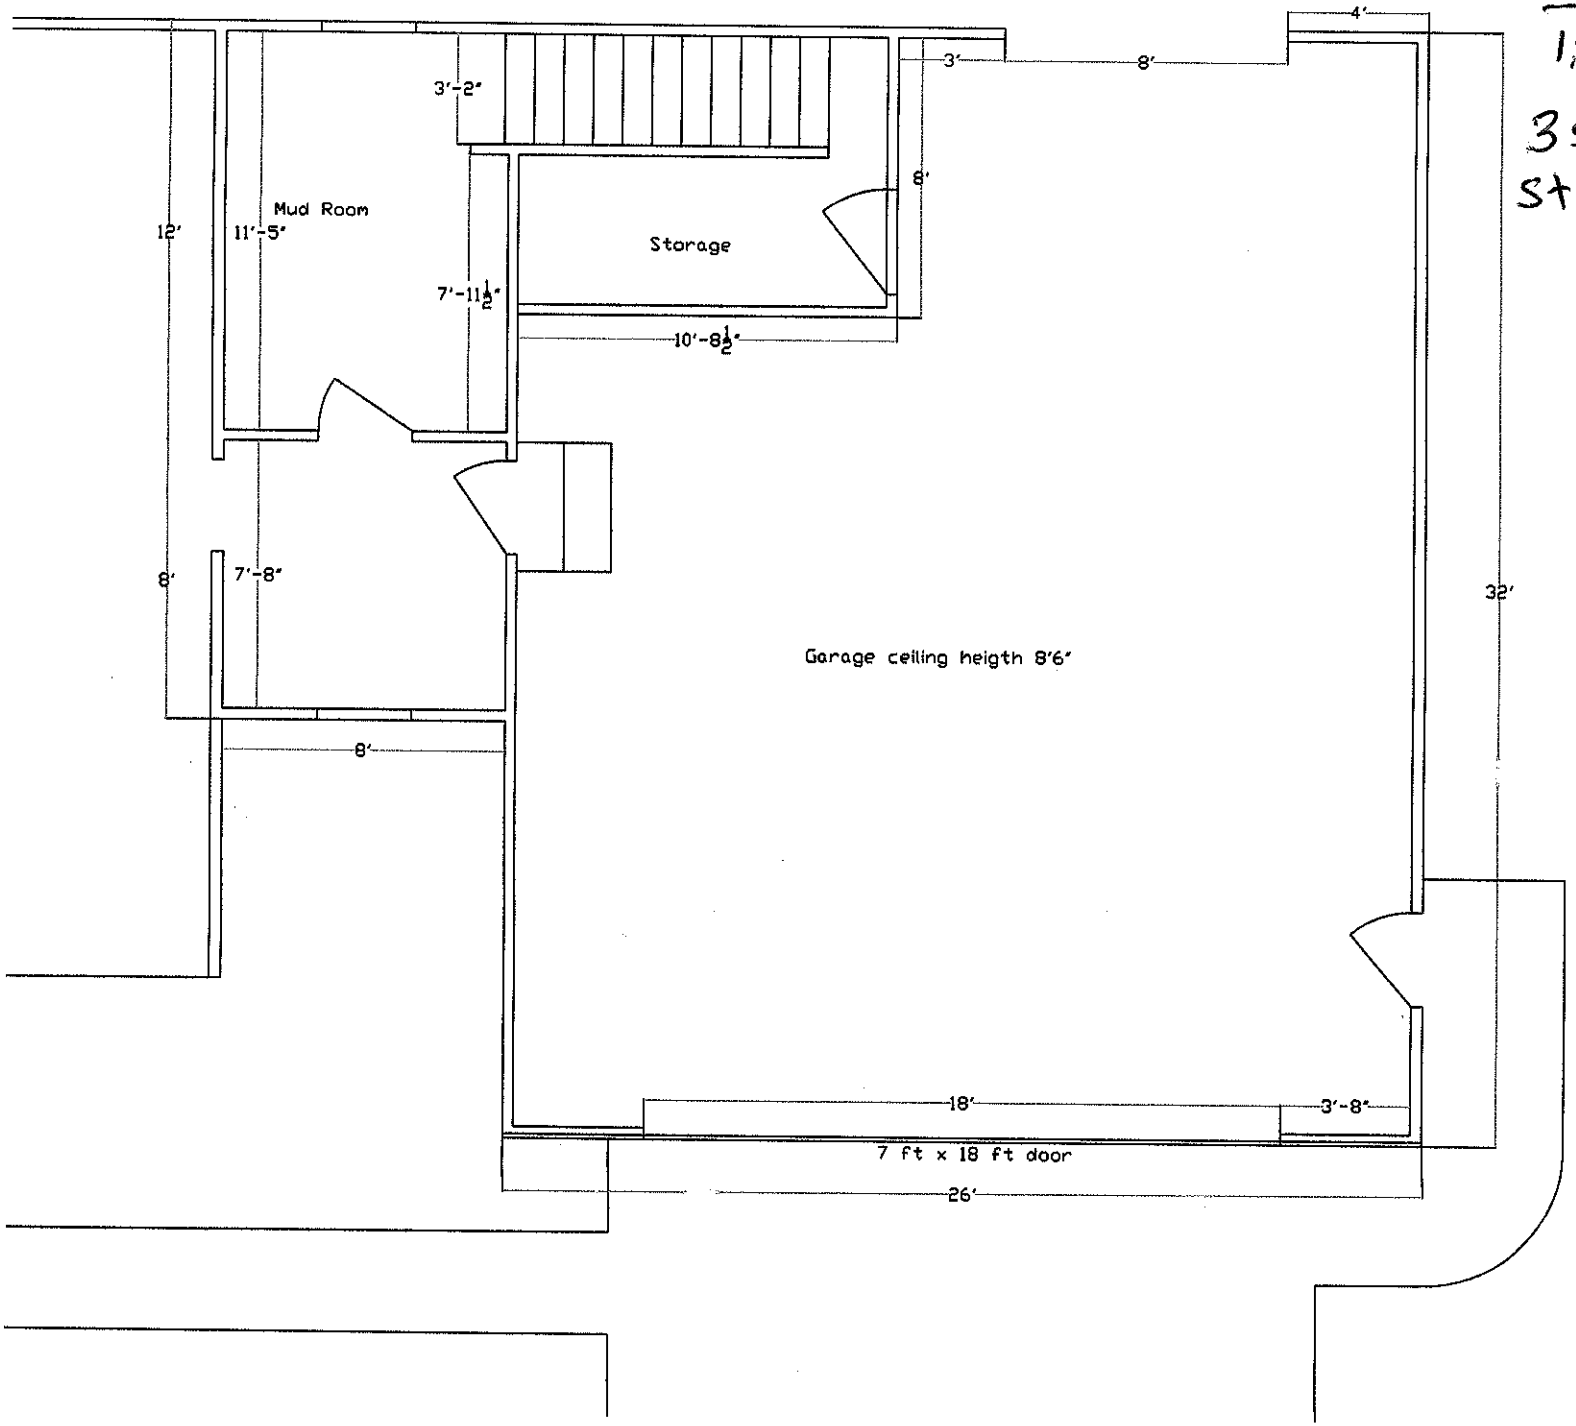

Acknowledgement Of
Plans Submittal ONLY!
Date 1-04-10

Date

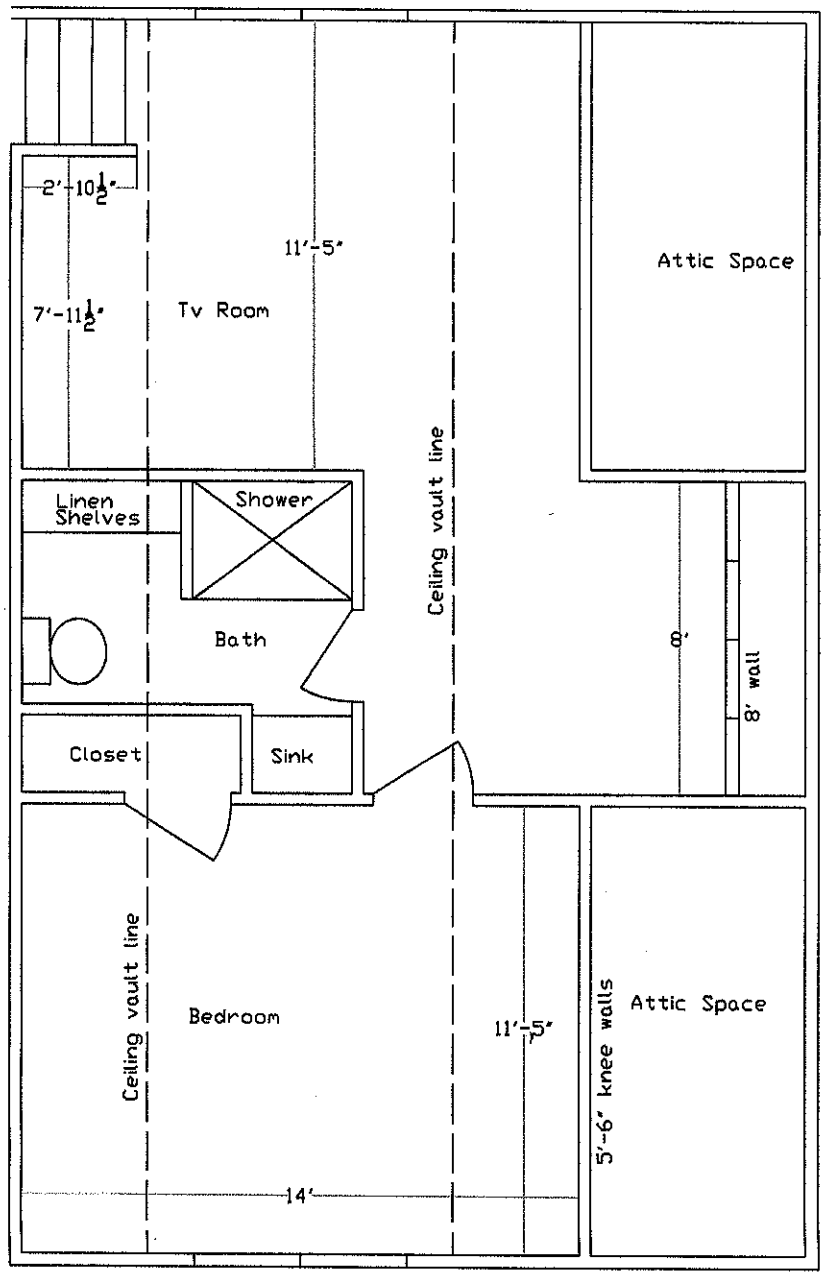

Acknowledgement Of
Plans Submittal ONLY!

Date 10-09-10

Date

Upper level