
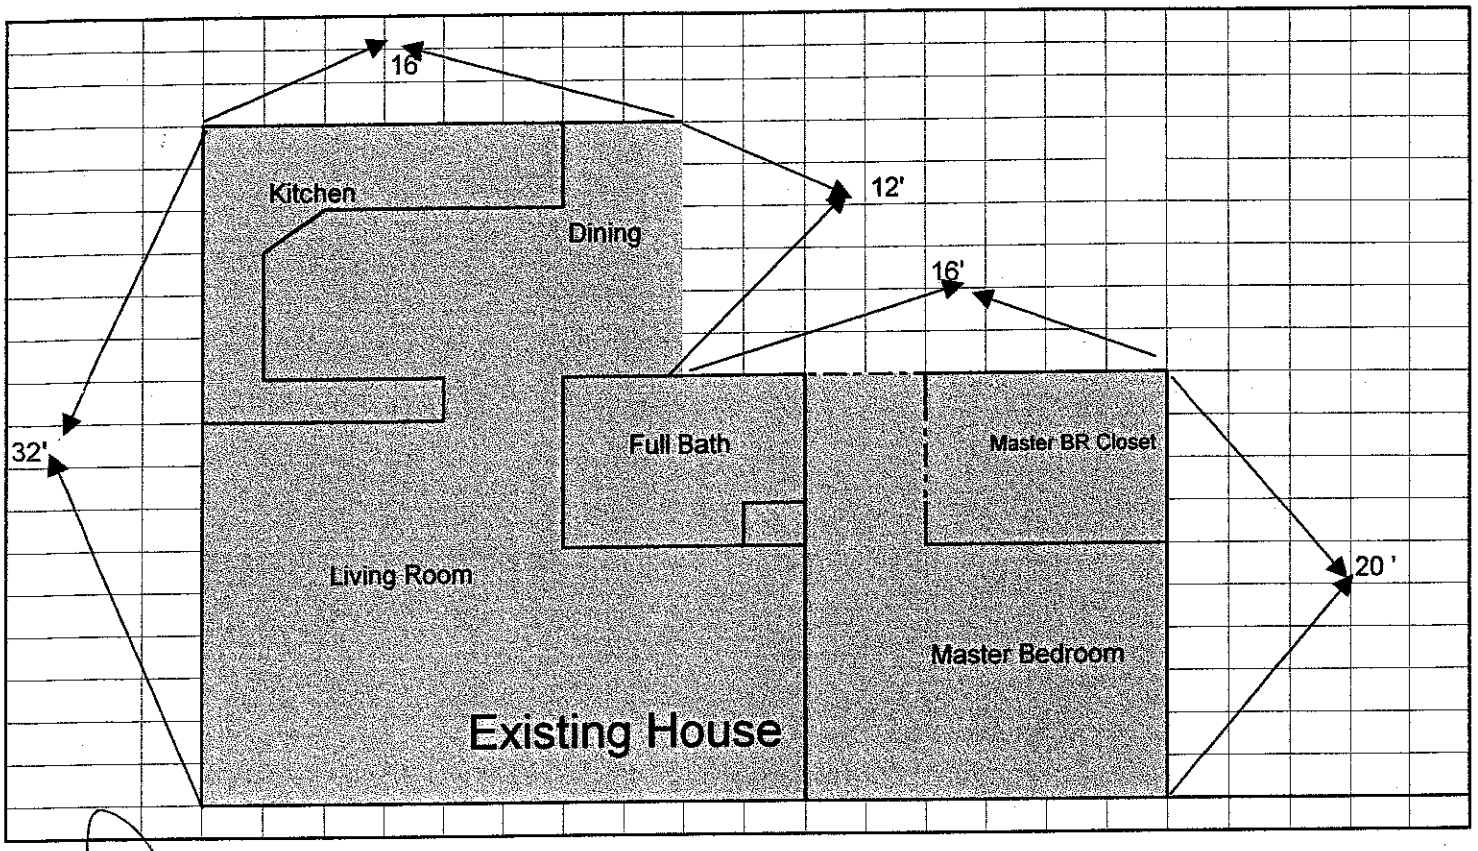


Approved 3 BEDROOM PLAN

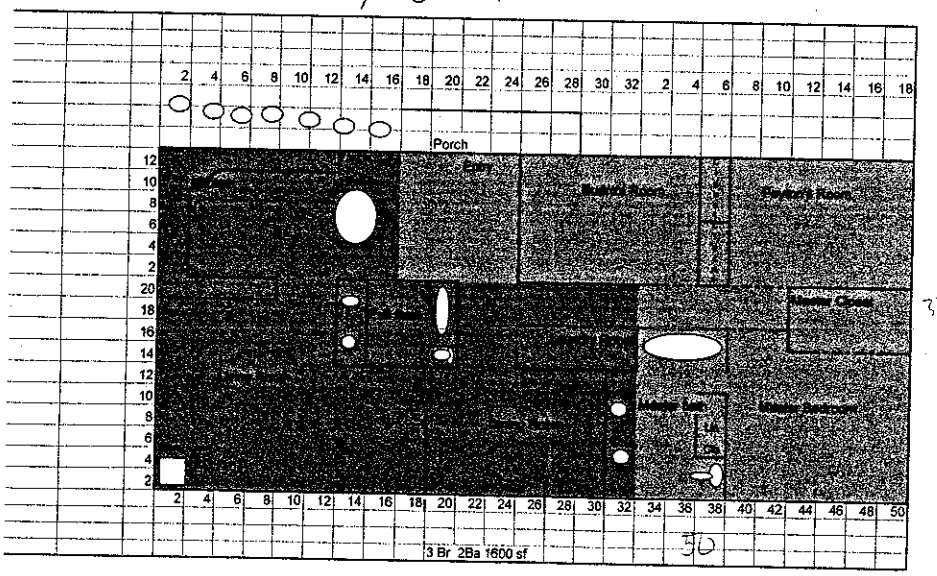

House with future addition -

Acknowledgement of Plans Submittal ONLY

Date 8-25-06

Date 8/25/06