07523

IREDELL COUNTY HEALTH DEPARTMENT

(SEPTIC TANK) IMPROVEMENTS PERMIT AND CERTIFICATE OF COMPLETION
(Ground Absorption Sewage Disposal System – G. S. Chapter 130-Article 13C)

OWNER OR CONTRACTOR Thomas W. ~~[illegible]~~ Kufeld DATE 11-6-87 PERMIT NO. ______

PHONE: Business ______ Home ______

LOCATION Deerfield Lot 84

______ S. R. No. ______

SUBDIVISION NAME ______ LOT NO. ______ SECTION OR BLOCK NO. ______

House ( ) Mobile Home (✓) Business ( ) Other ______

No. Bedrooms 3 No. Bathrooms 2 1/2

Garbage Disposal Unit	Yes ( )	No (✓)	
Auto. Dishwasher	Yes (✓)	No ( )	
Auto. Wash. Machine	Yes (✓)	No ( )	
Site Suitable	Yes (✓)	No ( )	

Character & Porosity of Soil Clayey

Percolation Rate .4 gal/sq ft/day


Topography 2 to 6%

Depth to Water Table 10'+

Rock or other impervious formations none

Lot Area 1,995 sq'

____ Basement with Plumbing ____ Basement without Plumbing ✓ No Basement

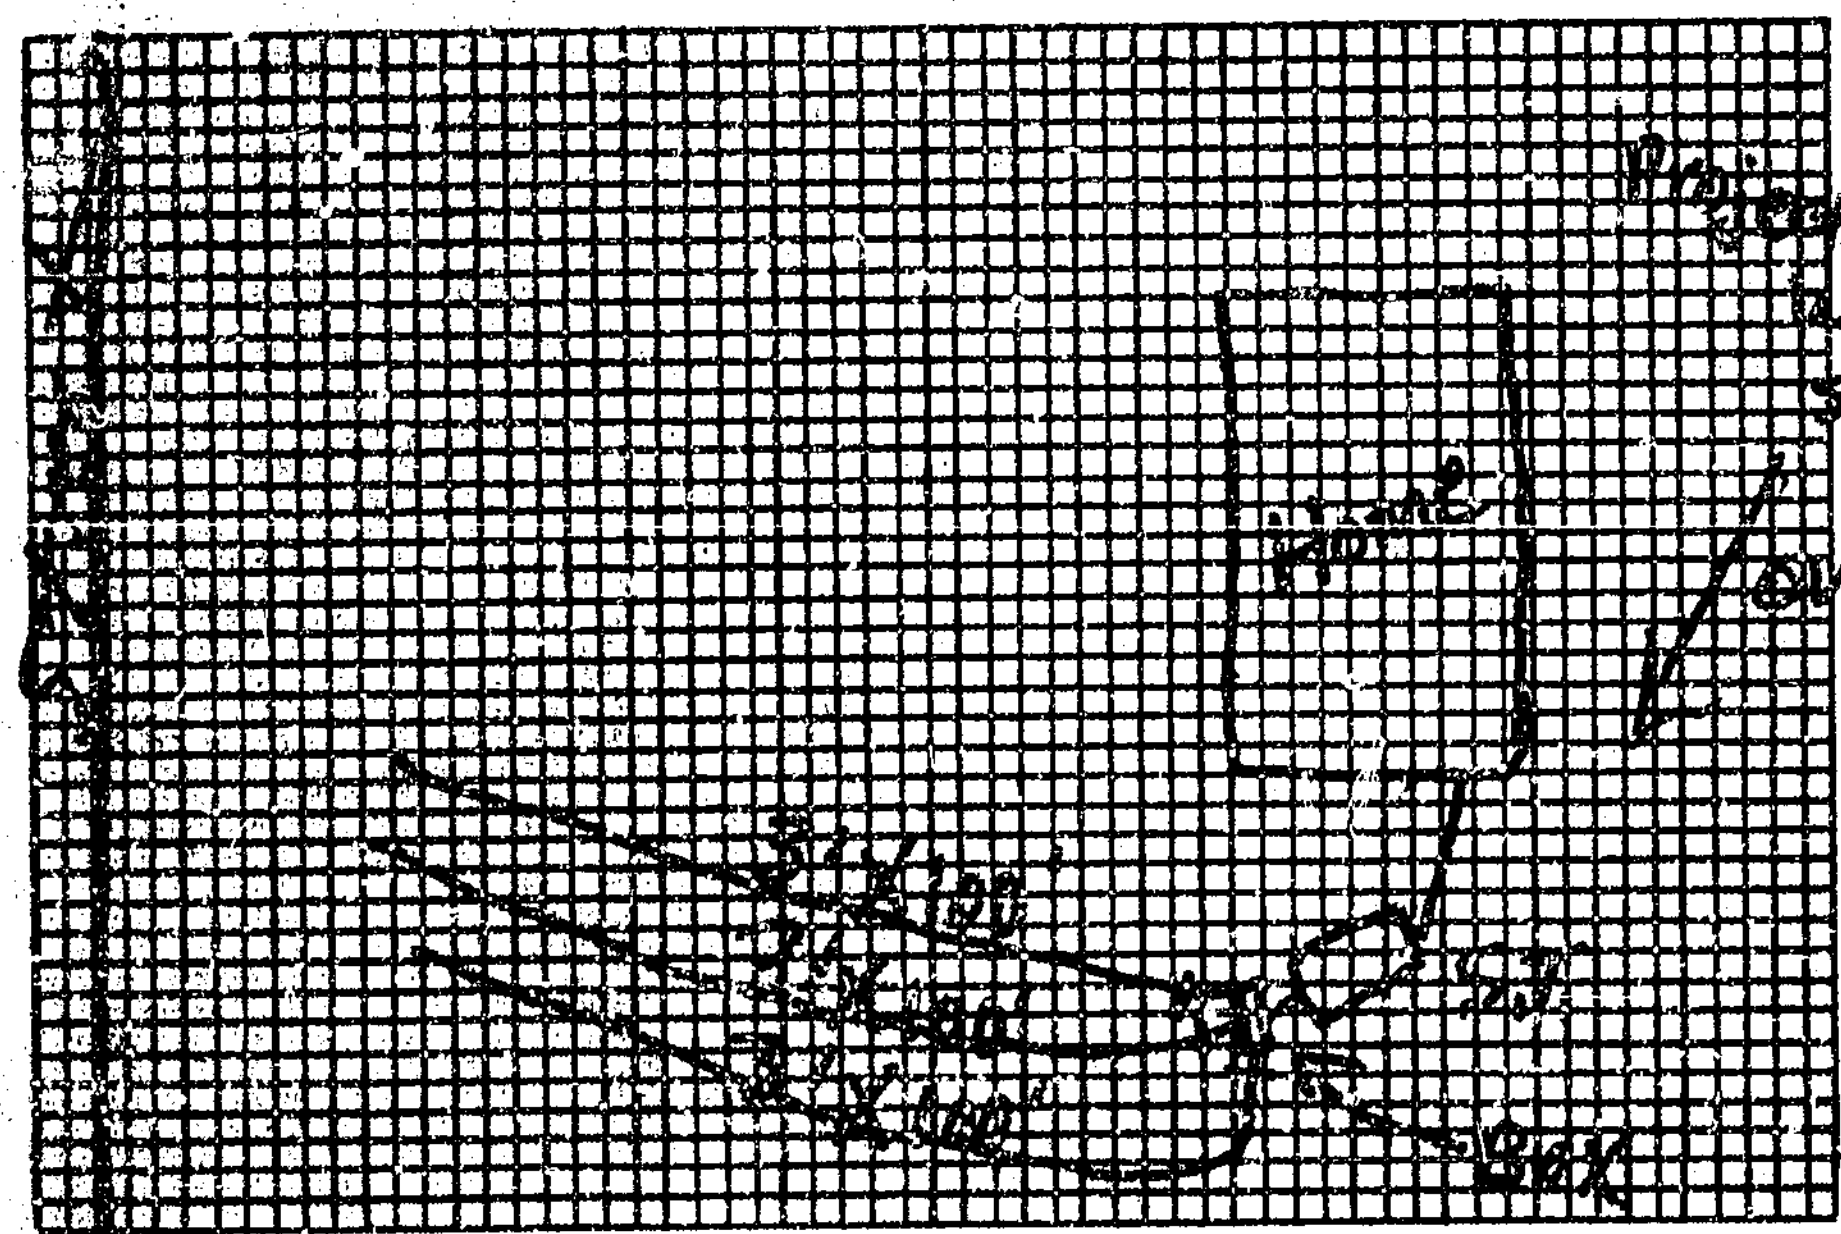

Plot of System

Proposed well site

over 100'

Size of Tank 1000 Gals.

Nitrification Field:

No. of Lines 2

Sq. Ft. 900 Linear Ft. 300

Depth of Stone in Lines 12"

Water Supply: Individual (✓)

Public ( )

Installed by James Hartness

I understand and agree to install septic tank system as specified on this Improvements Permit.

Signed: ______

IMPROVEMENTS PERMIT BY L. C. Moore

COMMENTS: ______

CERTIFICATE OF COMPLETION BY L. C. Moore DATE 11-6-87

EXISTING SYSTEM CHECKED BY: ______ DATE ______

CONSTRUCTION MUST COMPLY WITH ALL OTHER APPLICABLE STATE AND LOCAL REGULATIONS.

Permit is VOID if any unauthorized changes are made in installation of system and/or if any false information is supplied in making Improvements Permit.

Health Dept. Copy: White Inspection Dept. Copy: Yellow Sanitarian's Copy: Pink Owner's Copy: Gold