11161

IREDELL COUNTY HEALTH DEPARTMENT

(SEPTIC TANK) IMPROVEMENTS PERMIT AND CERTIFICATE OF COMPLETION
(Ground Absorption Sewage Disposal System -- G. S. Chapter 130-Article 13C)

OWNER OR CONTRACTOR Alfred H. Dahl DATE 3-12-90 PERMIT NO. 116-1-A-33

PHONE: Business ______ Home ______

LOCATION Deer Park lot 38

S. R. No. ______

SUBDIVISION NAME ______ LOT NO. ______ SECTION OR BLOCK NO. ______

House ( ) Mobile Home (✓) Business ( ) Other Future 3 bedroom House


No. Bedrooms 2 No. Bathrooms 1

Garbage Disposal Unit Yes ( ) No ( )
Auto. Dishwasher Yes ( ) No ( )
Auto. Wash. Machine Yes ( ) No ( )
Site Suitable Yes ( ) No ( )

Character & Porosity of Soil Clay loam
Percolation Rate ______
Topography ______
Depth to Water Table 10'+
Rock or other impervious formations None

Lot Area ______

____ Basement with Plumbing ____ Basement without Plumbing ____ No Basement

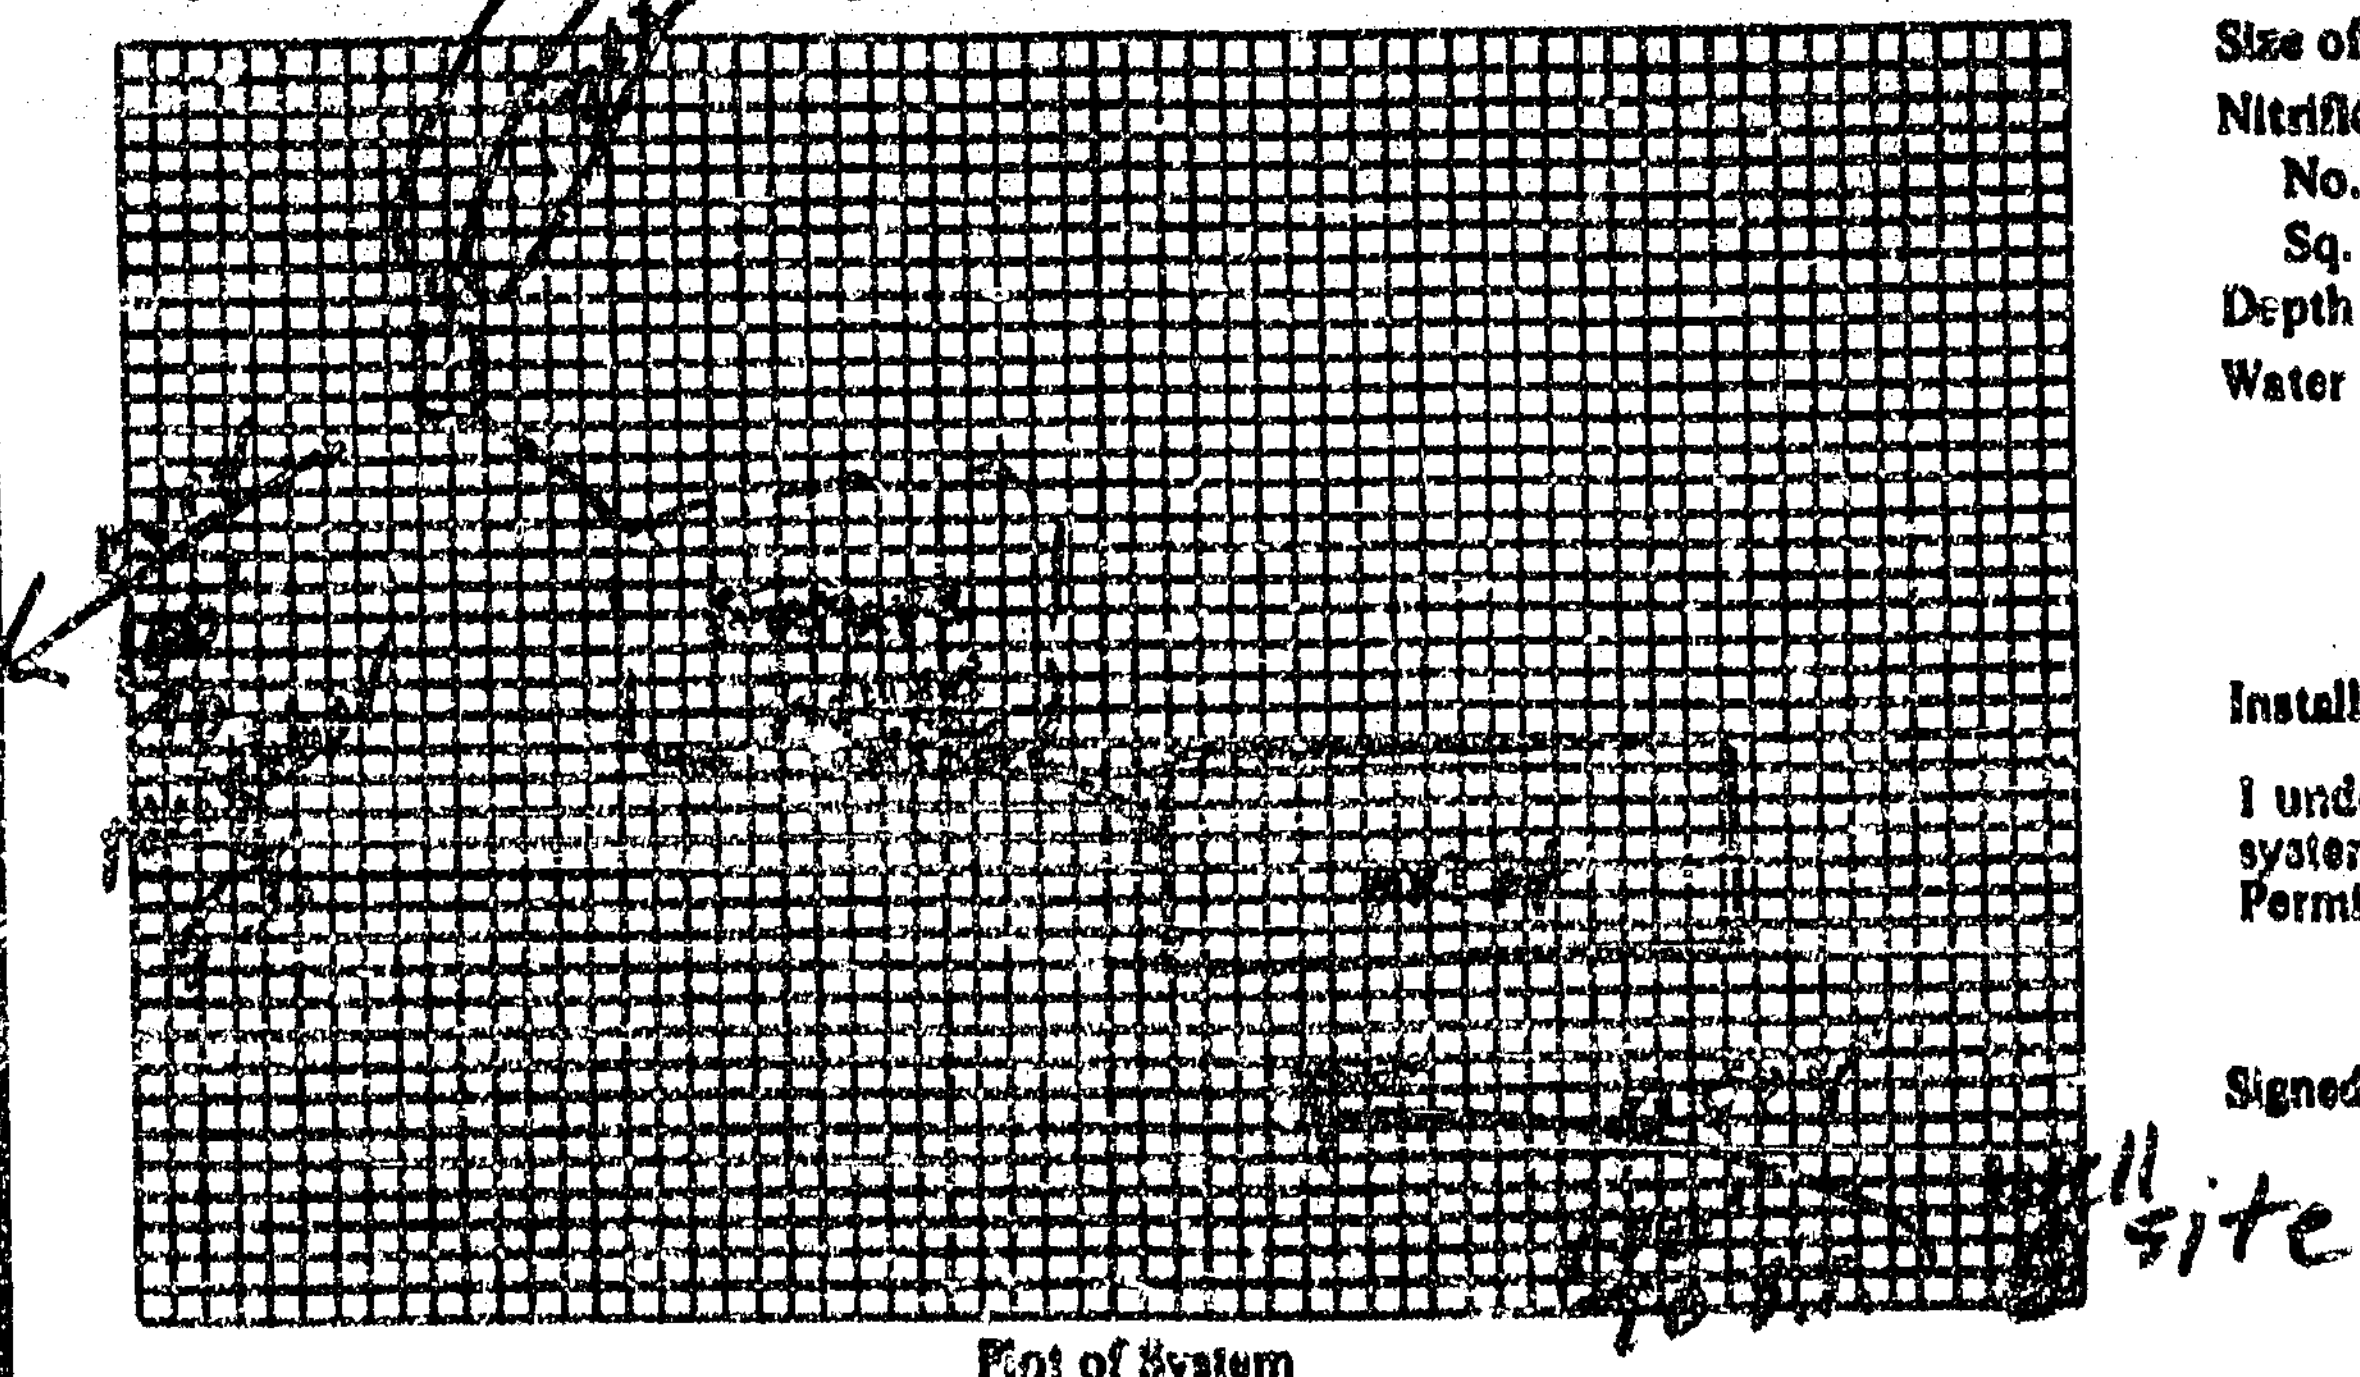

Plot of System

Size of Tank 1000 Gals.
Nitrification Field:
No. of Lines 3
Sq. Ft. 900 Linear Ft. 300
Depth of Stone in Lines 12"
Water Supply: Individual (✓)
Public ( )

Installed by A-1 Backhoe

I understand and agree to install septic tank system as specified on this Improvements Permit.

Signed: ______

IMPROVEMENTS PERMIT BY J. C. Moore

COMMENTS ______

CERTIFICATE OF COMPLETION BY J. C. Moore DATE 3-12-90

EXISTING SYSTEM CHECKED BY: ______ DATE ______

CONSTRUCTION MUST COMPLY WITH ALL OTHER APPLICABLE STATE AND LOCAL REGULATIONS.

Permit is VOID if any unauthorized changes are made in installation of system and/or if any false information is supplied in making Improvements Permit.

Health Dept. Copy: White Inspection Dept. Copy: Yellow Sanitarian's Copy: Pink Owner's Copy: Gold