
PRESSURE MANIFOLD DESIGN

ROCK GATE EST #21

ATTACHMENT TO P.D.# 108855

TAX MAP # 4778-68-6877

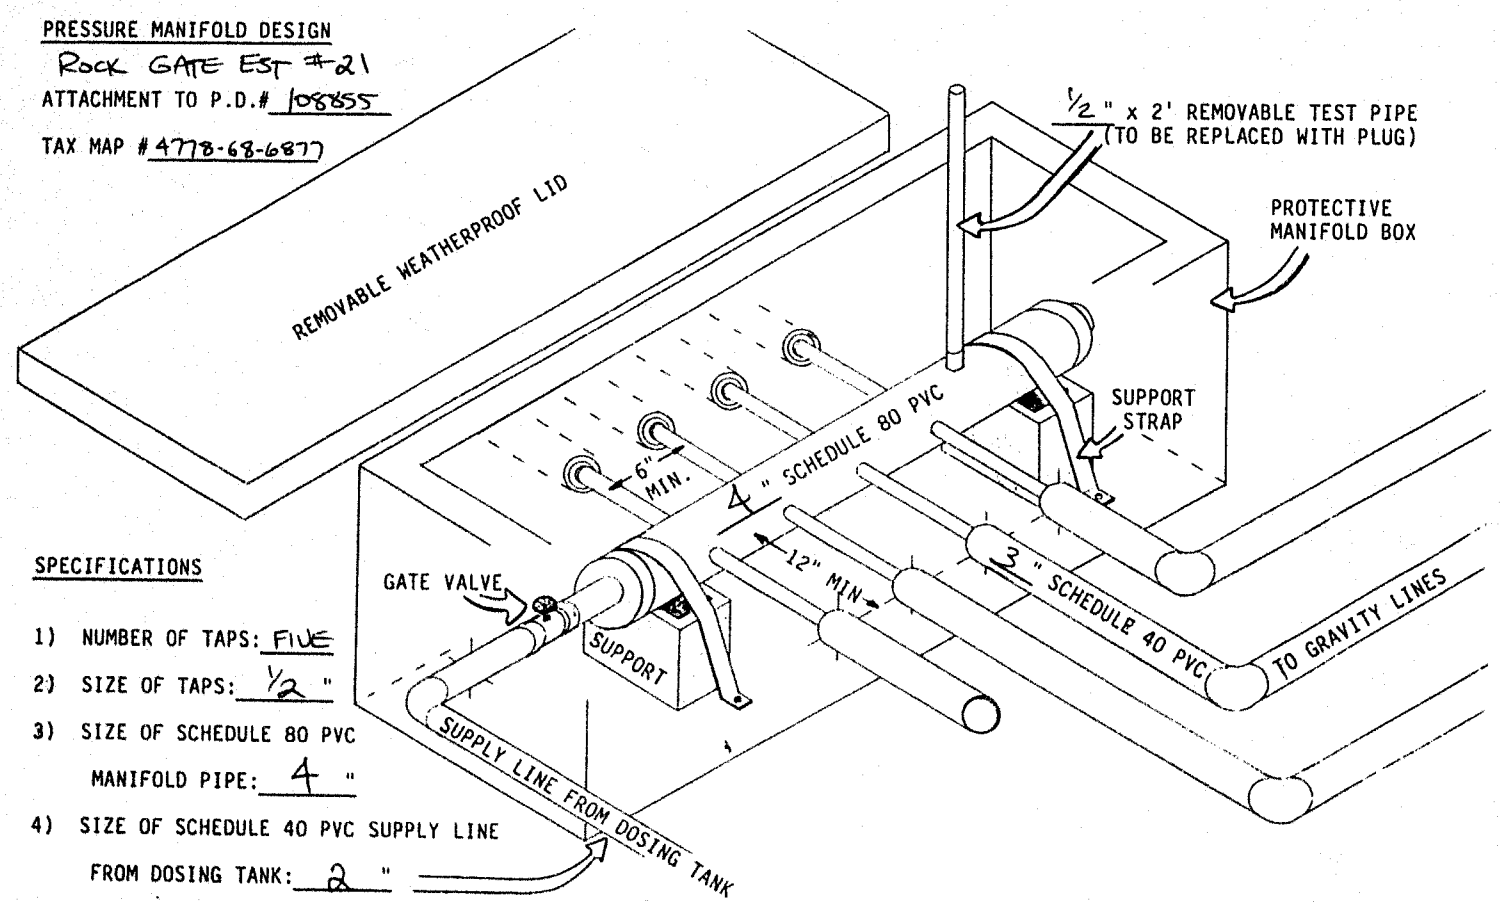

SPECIFICATIONS

1) NUMBER OF TAPS: FIVE
2) SIZE OF TAPS: ½ "
3) SIZE OF SCHEDULE 80 PVC MANIFOLD PIPE: 4 "
4) SIZE OF SCHEDULE 40 PVC SUPPLY LINE FROM DOSING TANK: 2 "