IREDELL COUNTY HEALTH DEPARTMENT

(SEPTIC TANK) IMPROVEMENTS PERMIT AND CERTIFICATE OF COMPLETION

(Ground Absorption Sewage Disposal System -- G. S. Chapter 130-Article 13C)

OWNER OR CONTRACTOR Ralph Marshall Jr DATE 7-2-84 PERMIT NO. ______

PHONE: Business ______ Home ______

LOCATION 21N - TL on SR 2136 (Mt. Bethel Ch. Rd) TR on SR 2138 1st House on left

SUBDIVISION NAME ______ LOT NO. ______ S. R. No. 2138 SECTION OR BLOCK NO. ______

House (✓) Mobile Home ( ) Business ( ) Other ______

No. Bedrooms ______ No. Bathrooms ______

Garbage Disposal Unit Yes ( ) No ( )

Auto. Dishwasher Yes ( ) No ( )

Auto. Wash. Machine Yes ( ) No ( )

Site Suitable Yes ( ) No ( )

Repair

Lot Area ______

Character & Porosity of Soil ______


Percolation Rate ______

Topography ______

Depth to Water Table ______ Existing

Rock or other impervious formations ______

______ Basement with Plumbing ______ Basement without Plumbing ______ No Basement

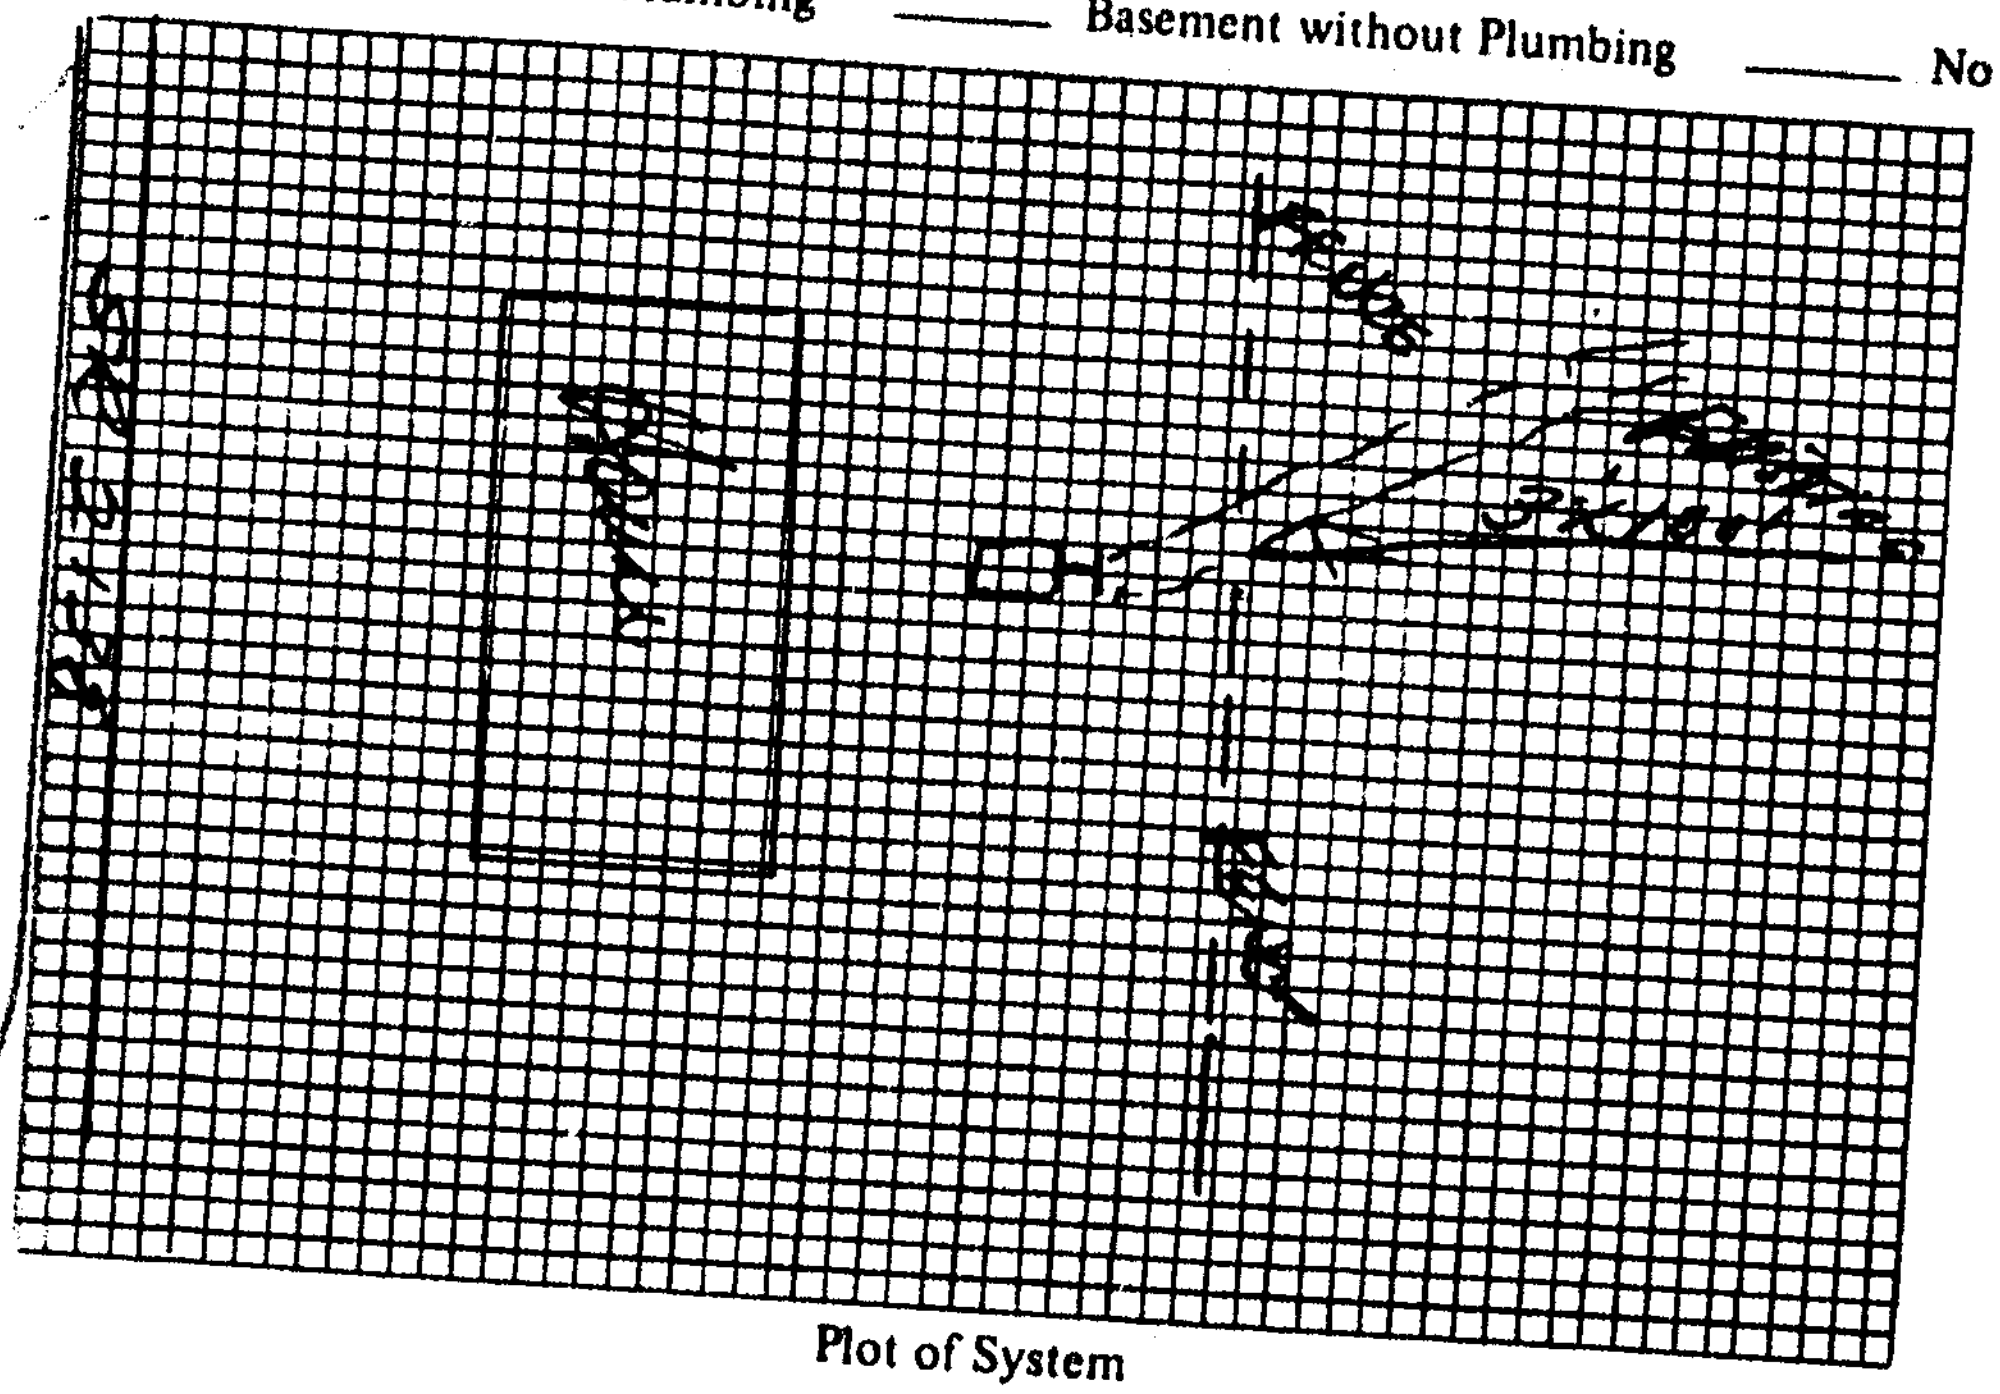

Plot of System

Size of Tank Existing Gals.

Nitrification Field:

No. of Lines 1

Sq. Ft. 300 Linear Ft. 100

Depth of Stone in Lines ______

Water Supply: Individual (✓)

Public ( )

Installed by [signature]

I understand and agree to install septic tank system as specified on this Improvements Permit.

Signed: ______

IMPROVEMENTS PERMIT BY ______

COMMENTS: ______

CERTIFICATE OF COMPLETION BY [signature] DATE 7/2/84

EXISTING SYSTEM CHECKED BY: ______ DATE ______

CONSTRUCTION MUST COMPLY WITH ALL OTHER APPLICABLE STATE AND LOCAL REGULATIONS.

Permit is VOID if any unauthorized changes are made in installation of system and/or if any false information is supplied in making Improvements Permit.

Health Dept. Copy: White Inspection Dept. Copy: Yellow Sanitarian's Copy: Pink Owner's Copy: Gold