IREDELL COUNTY HEATLH DEPARTMENT
ENVIRONMENTAL HEALTH DIVISION
PAGE 2: *SITE PLAN WORKSHEET*

SEE THE "SAMPLE SITE PLAN" BELOW. *INCOMPLETE SITE PLANS WILL BE RETURNED TO YOU FOR COMPLETION AND MAY RESULT IN A DELAY IN THE ISSUANCE OF YOUR SEPTIC SYSTEM PERMIT!!!*

Place an (X) beside each item as you complete the site plan:

- X Property Line measurements are clearly identified... SURVEY
- X All proposed structures are indicated...
  SHOW: proposed house or business footprint, wells, water lines, patios, pools and decks, and any other item that will occupy space on the site
- X Front and side setbacks from property line...
- X Preferred driveway location and configuration, preferred well location...
- X Area you prefer your septic system to be placed...
- X North arrow, or other sufficient indicator of direction...


Circle N/A on the following if appropriate:

- ____ Location of septic systems and wells within 100' of your property... (N/A)
- ____ Location of easements and rights of ways on your property... (N/A)
- ____ Location of any designated wetlands on the property... (N/A)

Signature: Jerry D Stiles
REQUIRED property owner or owner's legal representative signature.

7/ /2013
DATE

USE THIS SPACE TO DRAW YOUR SITE PLAN

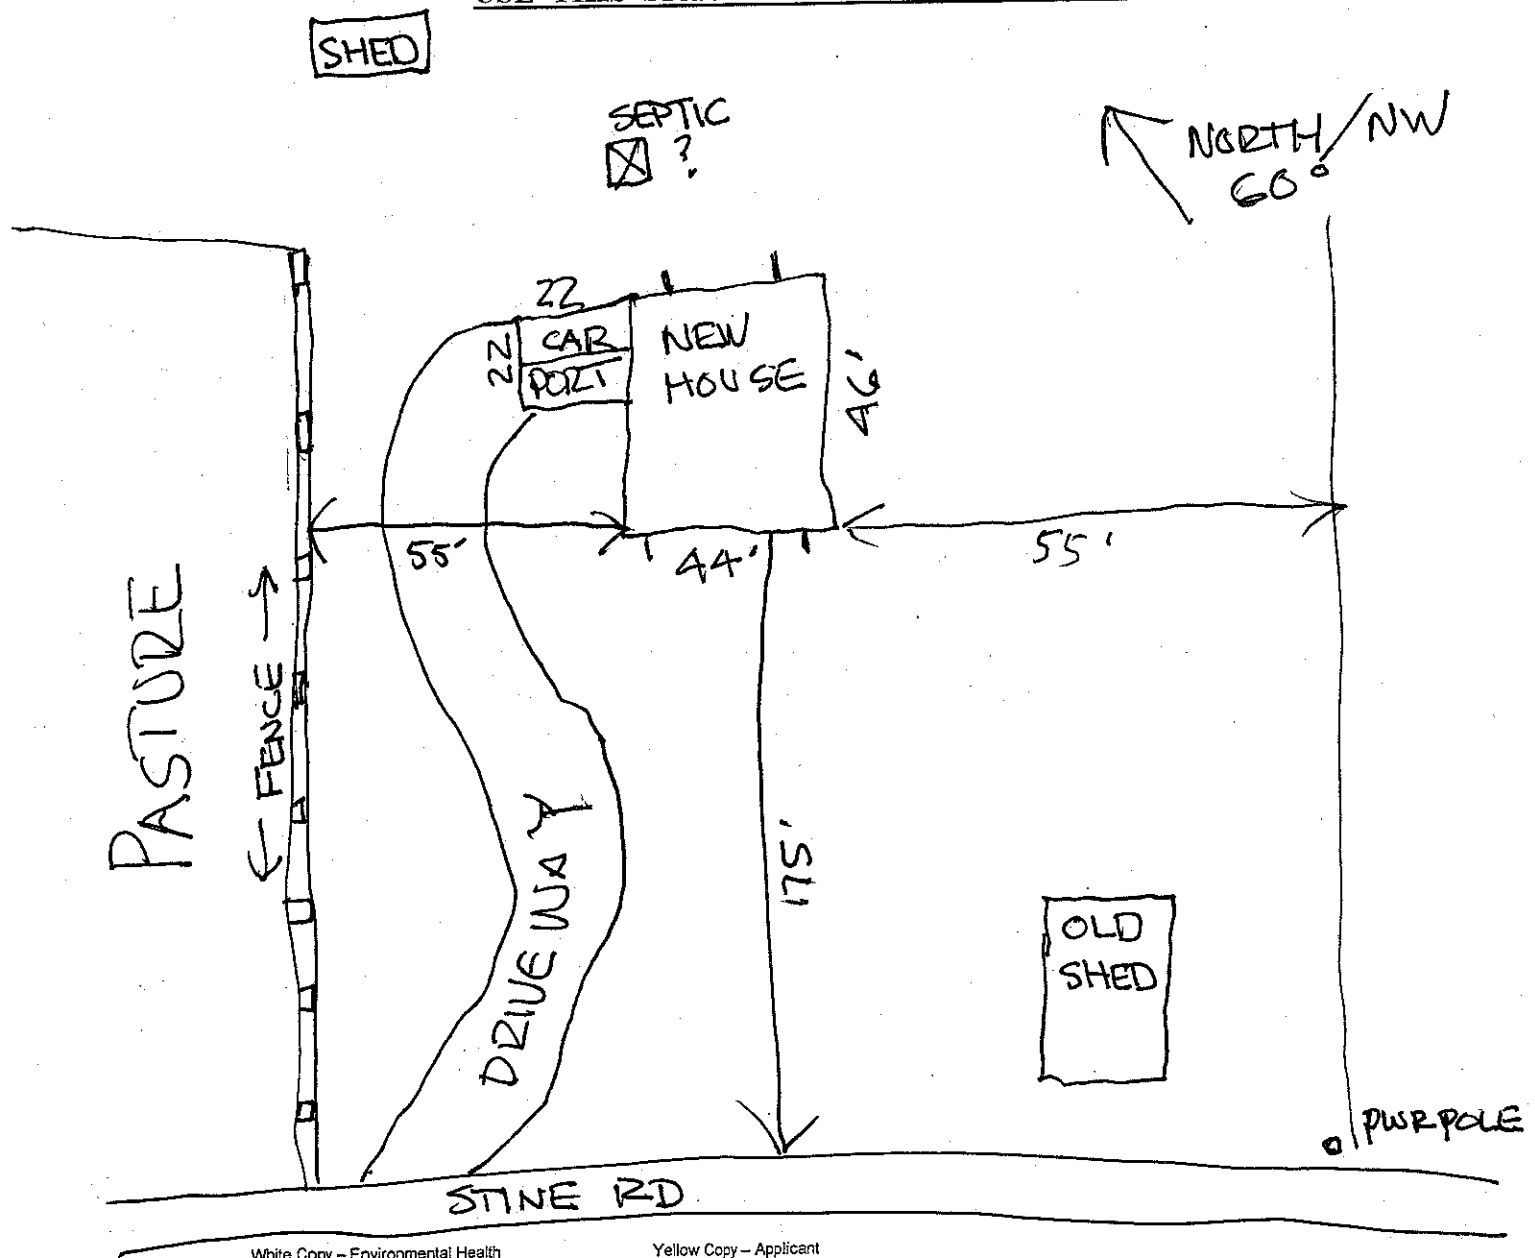

White Copy – Environmental Health Yellow Copy – Applicant